

HISTORIC DRAWINGS  
C. 1906 GLADDING MCBEAN  
TERRA COTTA SHOP DRAWINGS



| TOTAL LIST OF TERKA COTTA |                |            |
|---------------------------|----------------|------------|
| E1 to 5                   | 1 to 18 EACH - | 90 PIECES  |
| E6 to 9                   | 1 to 18 EACH - | 72         |
| FOR ESTORY TOTAL          |                | 162 PIECES |
| F                         |                | 162        |
| G                         |                | 162        |
| H                         |                | 162        |
| I                         |                | 90         |
| TOTAL                     |                | 738 PIECES |

ORDER 717 E.F.G.H. [OLD ORDER 591] DIM 1 TO 14. SCALE  $\frac{3}{4}$ -10


## SCHEDULE DRAWING AND SETTERS DIAGRAM FOR.

~ THE ARONSON. BUILDING SAN FRANCISCO ~


HEMENWAY & MILLER ARCHITECTS

87.06


TERRA COTTA. FOR 5<sup>TH</sup> 6<sup>TH</sup> 7<sup>TH</sup> 8<sup>TH</sup> & 9<sup>TH</sup> STORIES

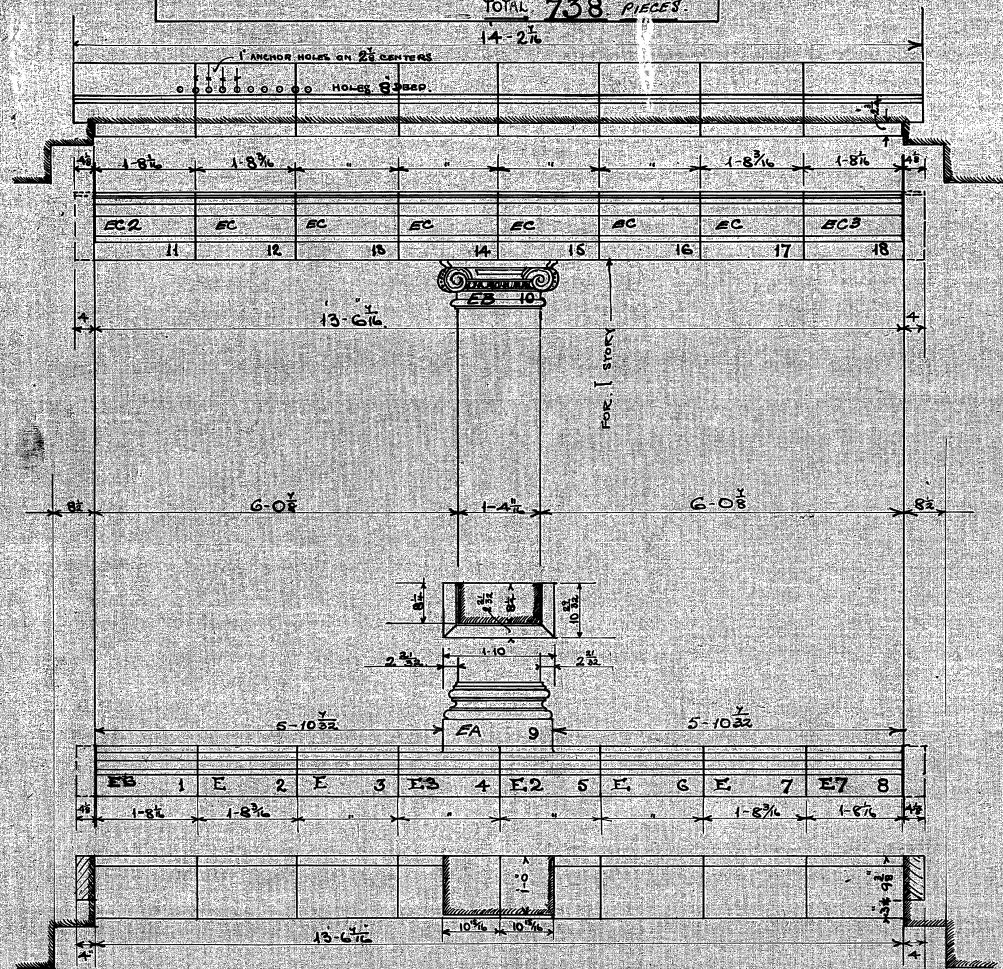

|            |          |      |                         |
|------------|----------|------|-------------------------|
| E. 1 to 5. | 1 to 18  | EACH | MISSION ST ELEVATION 11 |
| F. 1 to 5. | "        | "    | " " "                   |
| G. 1 to 5. | "        | "    | " " "                   |
| H. 1 to 5. | "        | "    | " " "                   |
| I 1 to 5.  | 1 to 10. | "    | " " "                   |

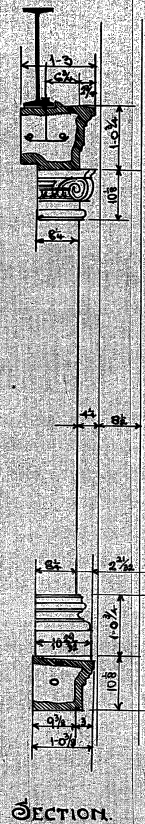

## SECTION.

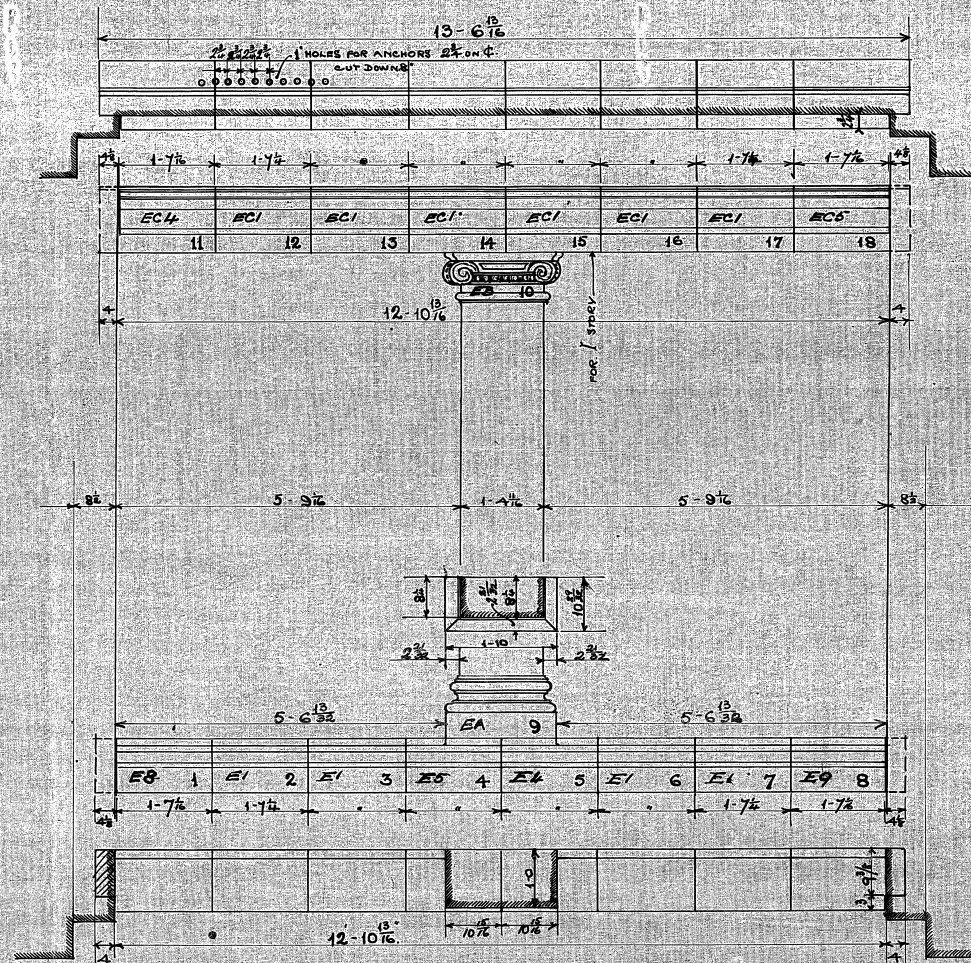

| EG TO 9 | 1 TO 18 EACH | THIRD ST ELEVATION |
|---------|--------------|--------------------|
| F6 TO 9 | " "          | " " "              |
| G6 TO 9 | " "          | " " "              |
| H6 TO 9 | " "          | " " "              |
| I6 TO 9 | 1 TO 10      | " " "              |



ORDER 77 D (ORDER 59) DNR 17014 SCALE 3/4"-1-0

SCHEDULE DRAWING AND SETTEKS DIAGRAM FOR


THE ARONSON BUILDING SAN FRANCISCO

HEMPHREY & MILLER ARCHITECTS

TOTAL LIST OF TERRA COTTA


|                    |              |                  |
|--------------------|--------------|------------------|
| D1.                | 1 TO 9       | 9 PIECES         |
| D24.6.8.10.        | 1 TO 10 EACH | 50               |
| D3.5.7.9.13.15.17. | 1 TO 7 EACH  | 49               |
| D11.               | 1 TO 12      | 12               |
| D12.14.16.18.      | 1 TO 10 EACH | 40               |
| D19.               | 1 TO 7       | 7                |
|                    |              | TOTAL 167 PIECES |

TERRA COTTA FOR 4TH STORY

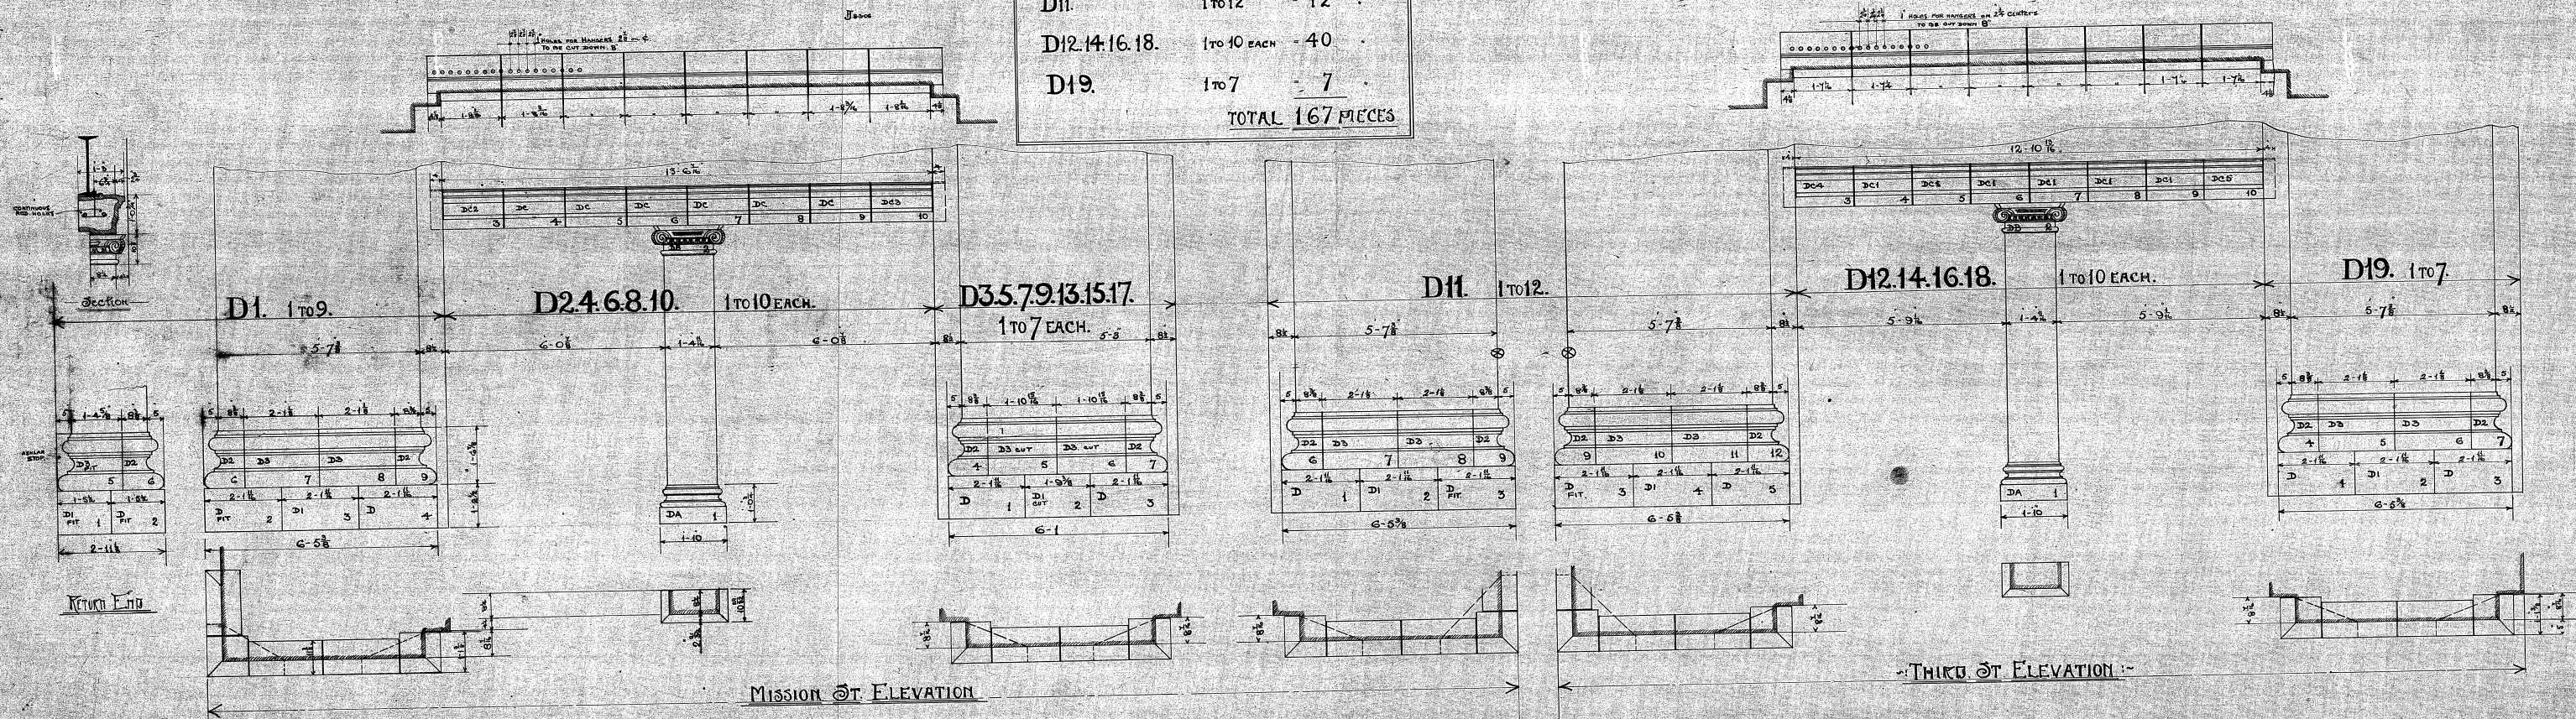

HISTORIC DRAWINGS  
1978 ADDITION PROJECT  
SELECT ARCHITECTURAL  
DRAWINGS



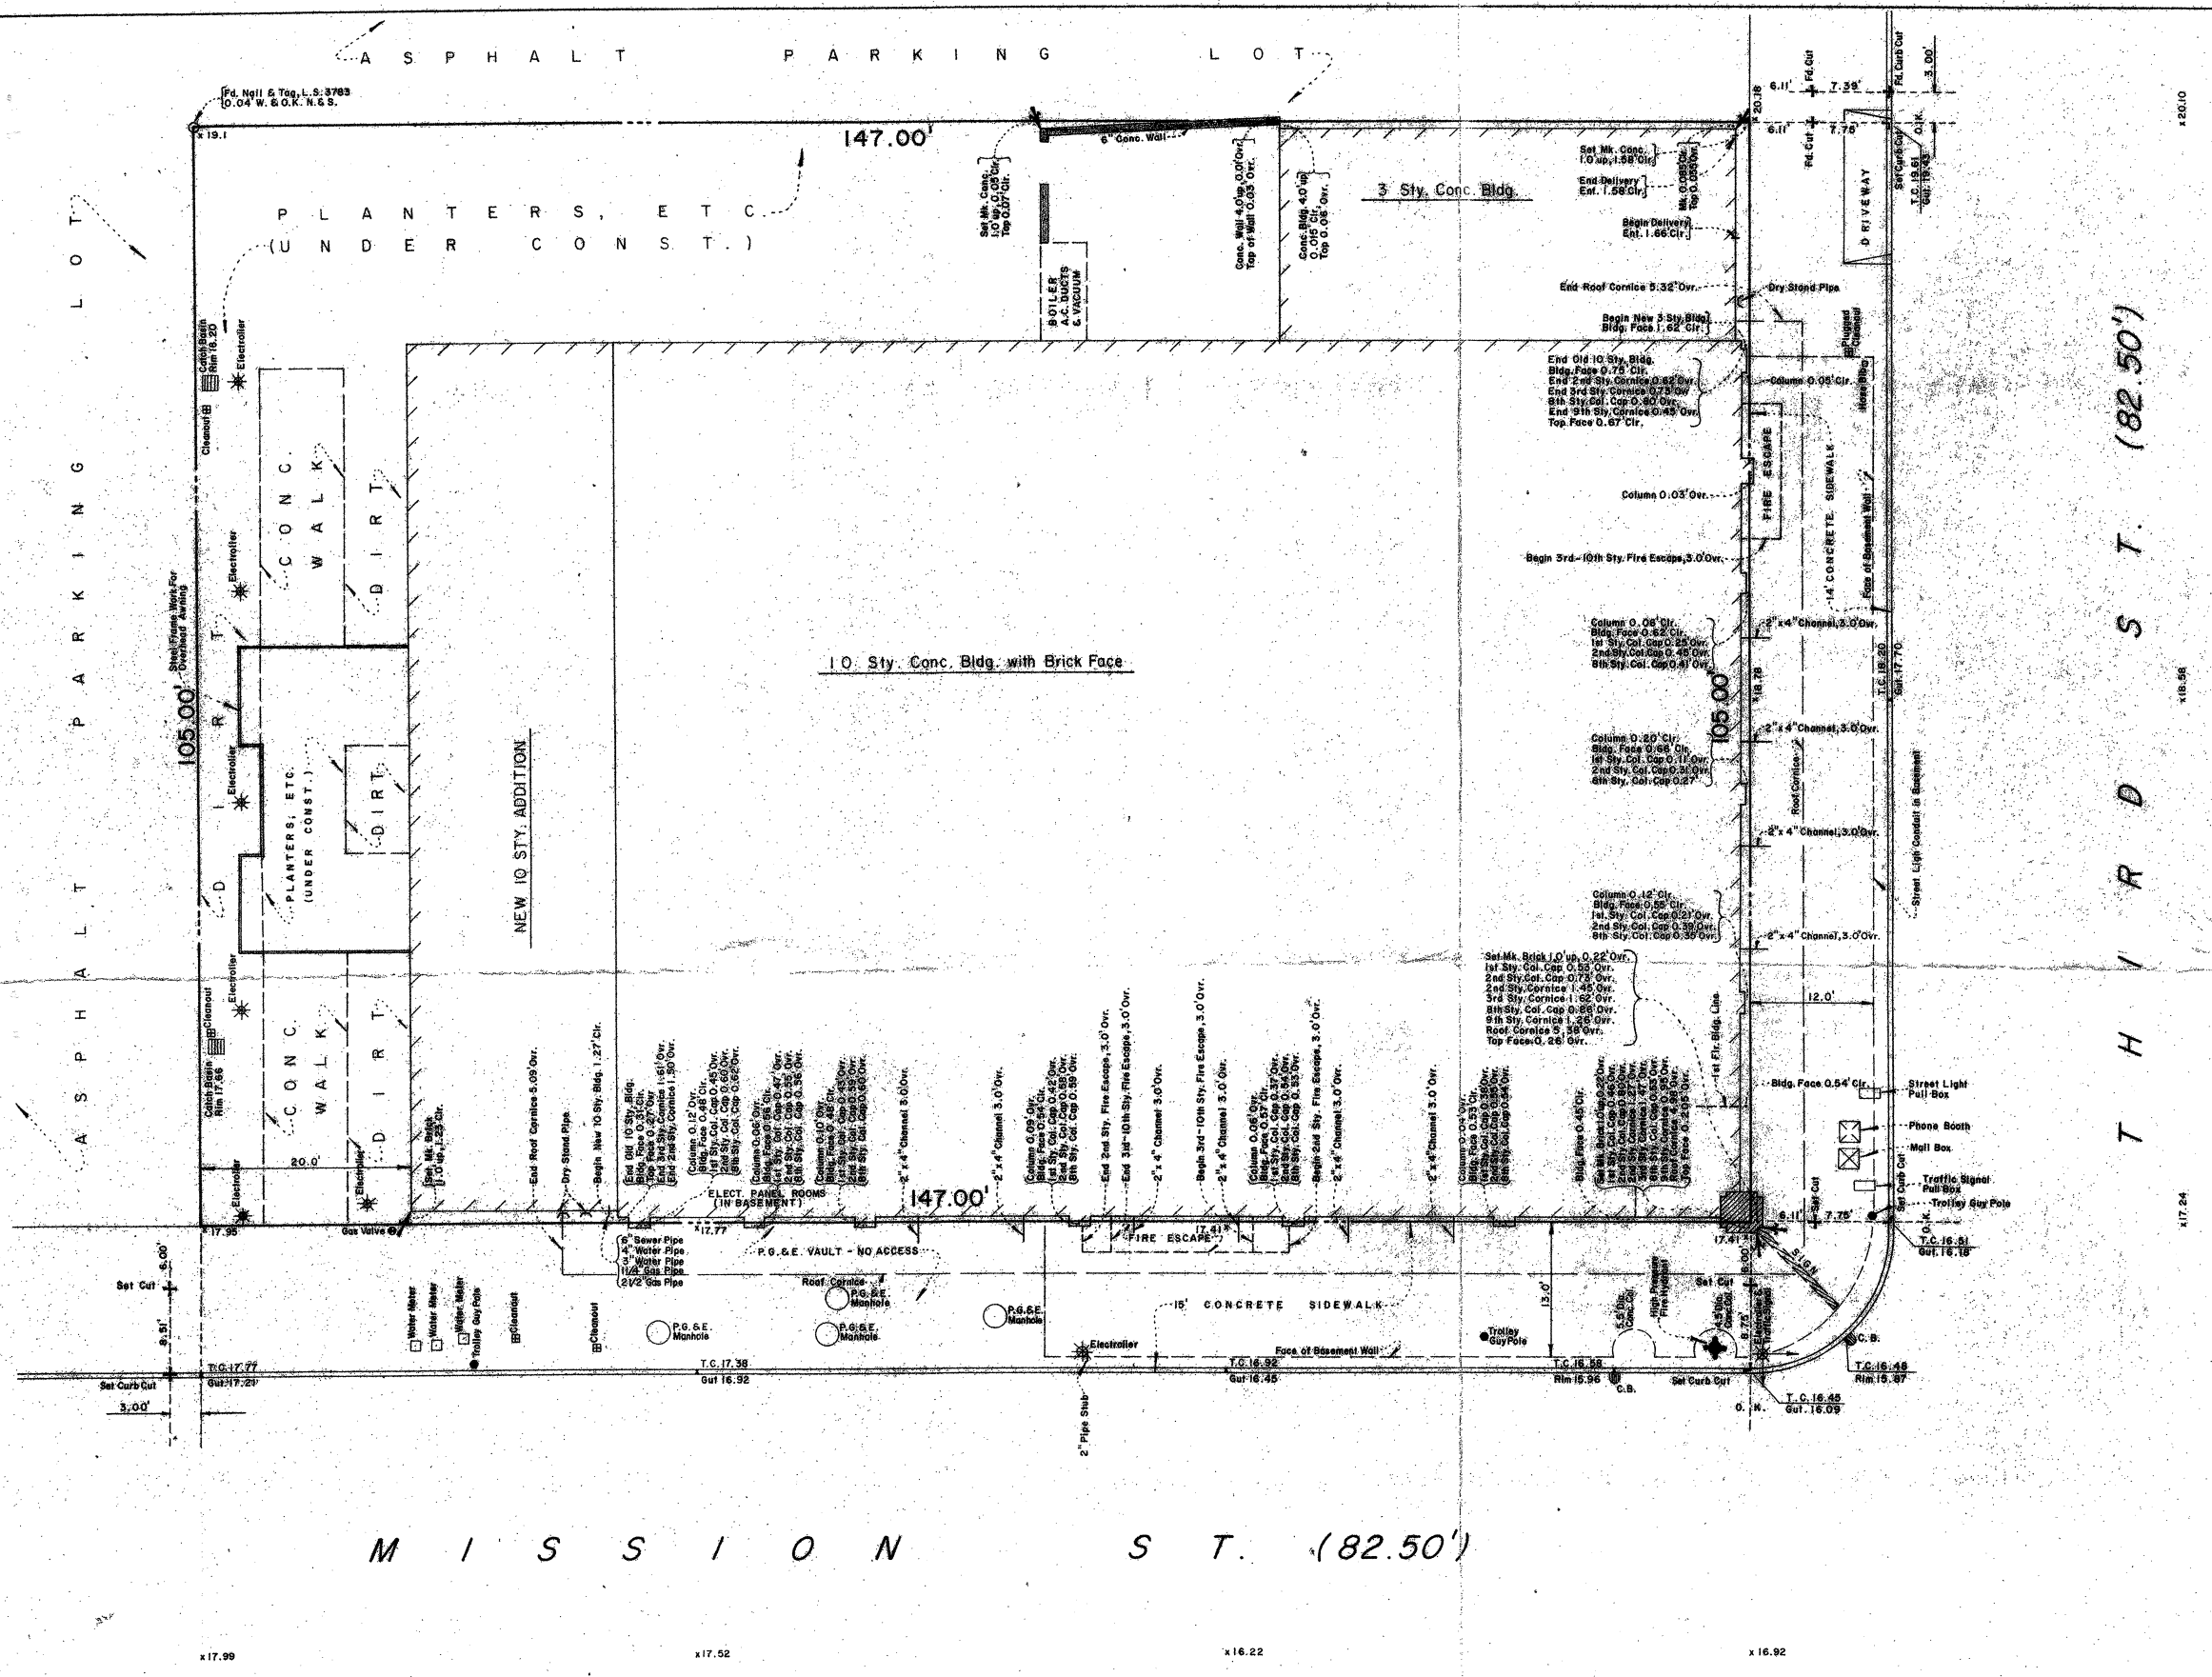

**NOTES**  
Surveyed in accordance with Western Title Insurance Company Preliminary Report No. 597962 PLA, dated 7-13-81.  
For the purpose of clarity, location of improvements are not shown to scale.  
All property line angles are 90°.  
Basement Sidewalk Vault Area has fire sprinklers.






**DESCRIPTION:**  
BEGINNING: at the point of intersection of the northwesterly line of Mission Street and the southwesterly line of Third Street, as said streets are shown on that certain map entitled, "Record of Survey Map of Yerba Buena Center Central Blocks", recorded February 19, 1975, in Book "V" of Maps, at pages 102 and 103, in the Office of the Recorder of the City and County of San Francisco, State of California; running thence southwesterly along said northwesterly line of Mission Street 147 feet; thence at a right angle northwesterly 105 feet; thence at a right angle northeasterly 147 feet to the southwesterly line of Third Street; thence at a right angle southeasterly along said southwesterly line of Third Street 105 feet to the point of beginning.

BEING a portion of 100 Vaca Block No. 362, and a portion of Opera Alley, vacated by Resolution No. 106-75, adopted February 3, 1975, by the Board of Supervisors of the City and County of San Francisco, State of California.


**SURVEYOR'S CERTIFICATE**  
I, the undersigned, being a duly qualified and licensed Surveyor in the State of California, do hereby certify that the survey shown on this map was made by me or under my direct supervision and that the same is true and correct in accordance with the laws and regulations of the State of California.

*Sheldon V. Tronoff*  
July 30, 1981



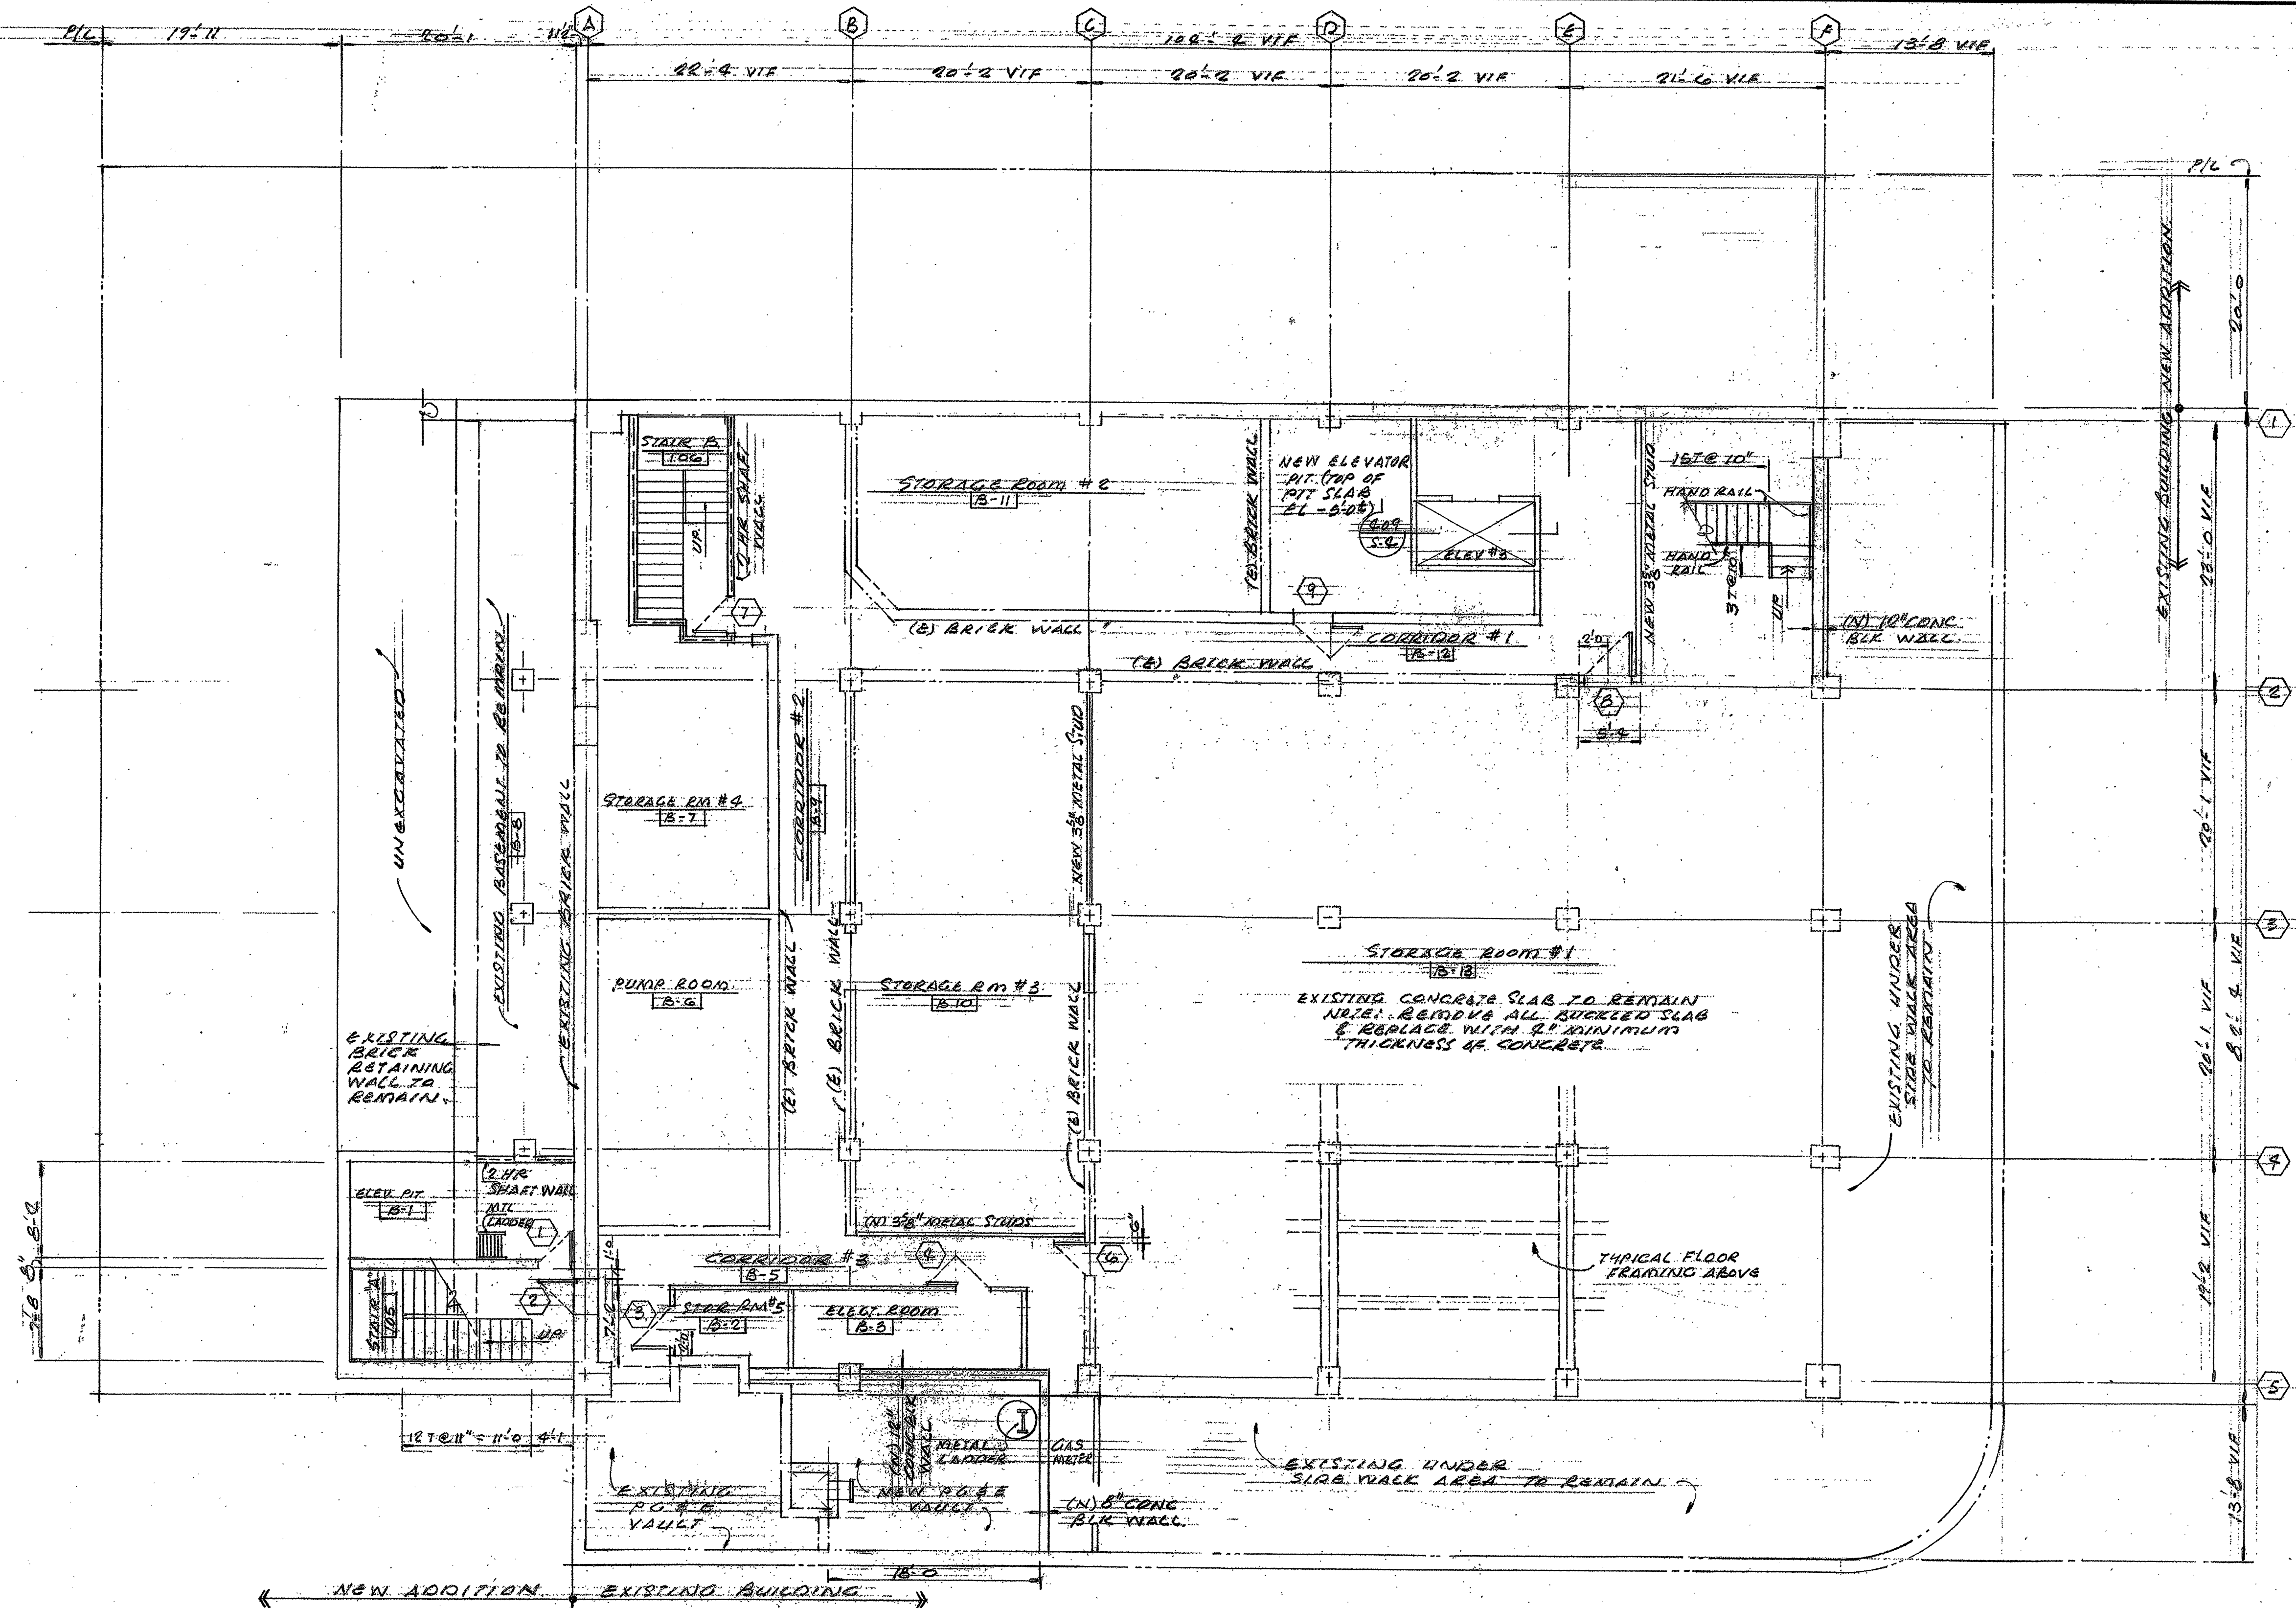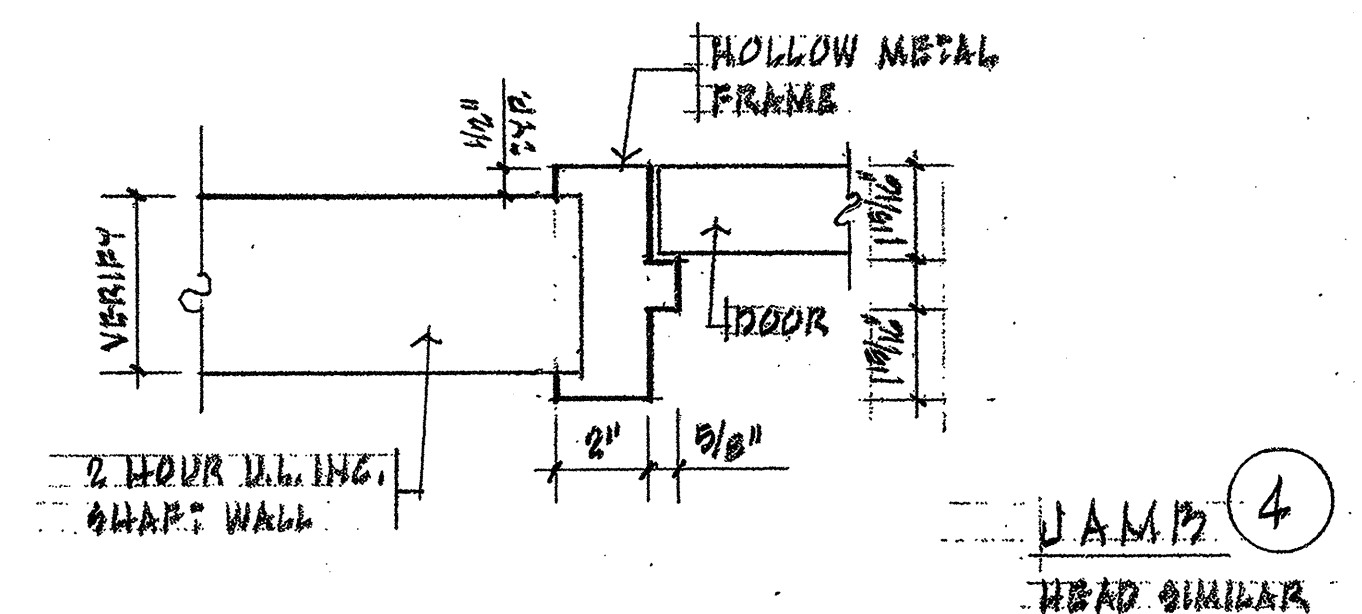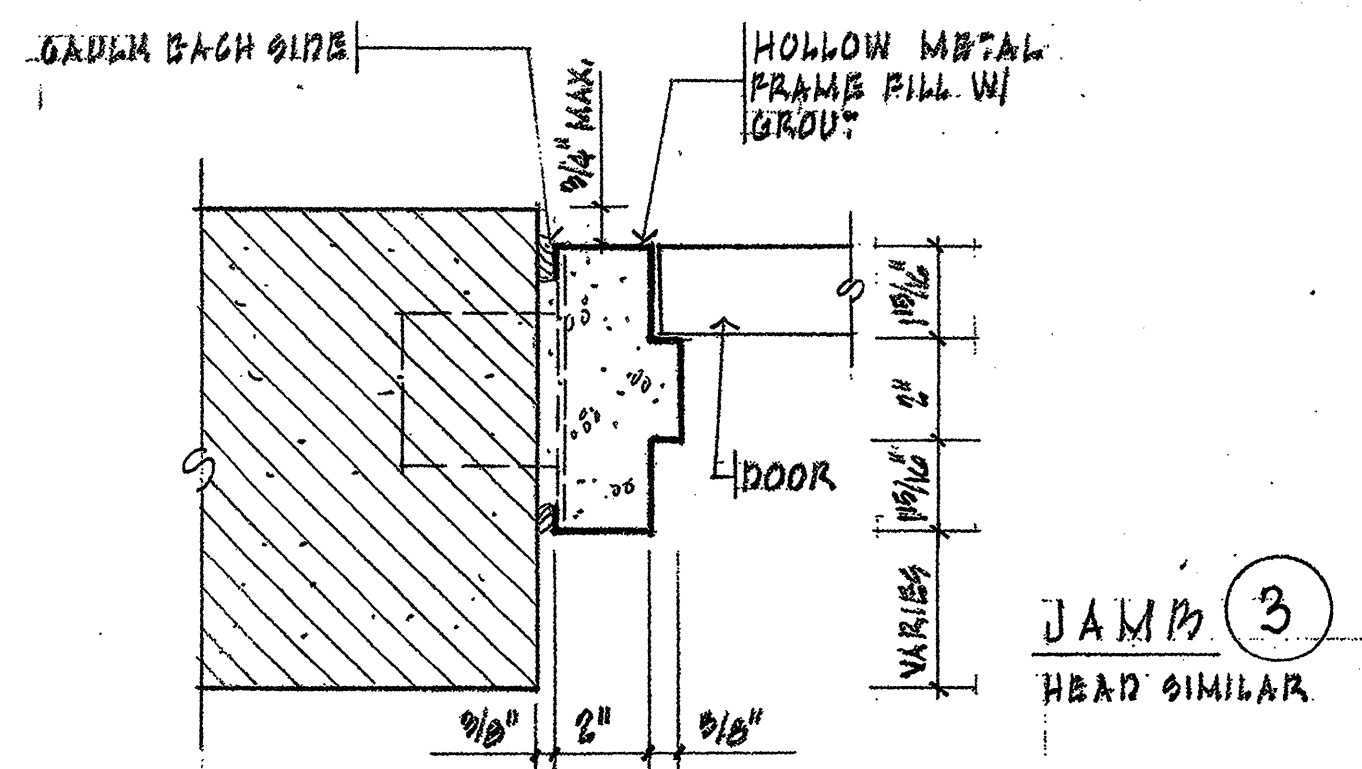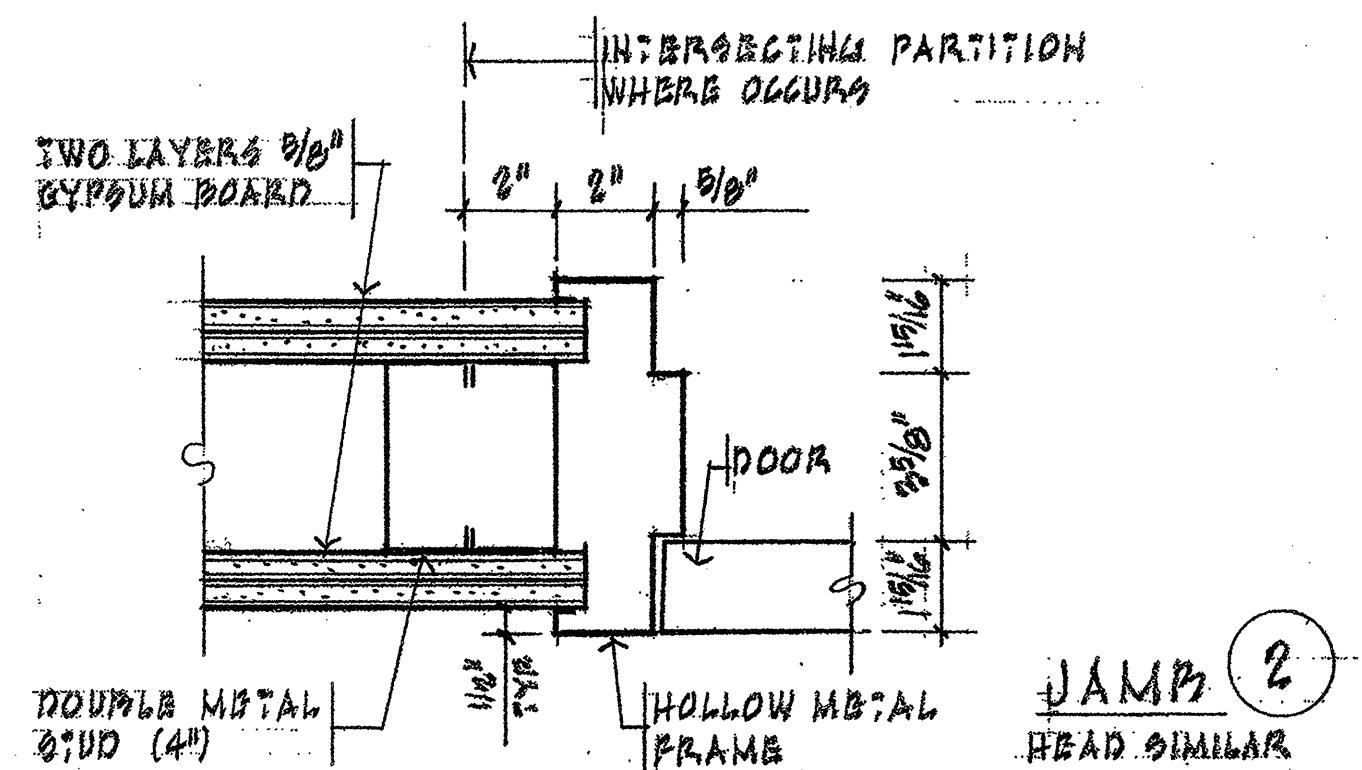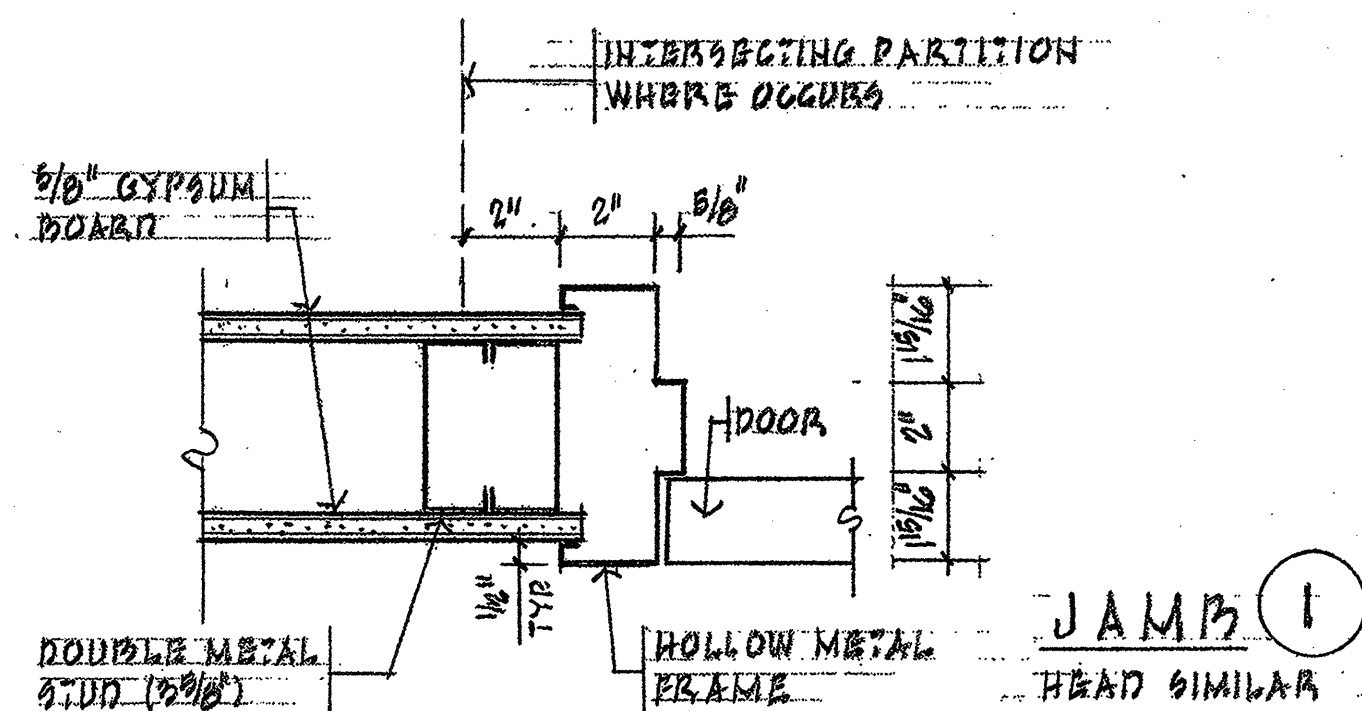

BASEMENT FLOOR PLAN  
SC 3" = 1'-0"

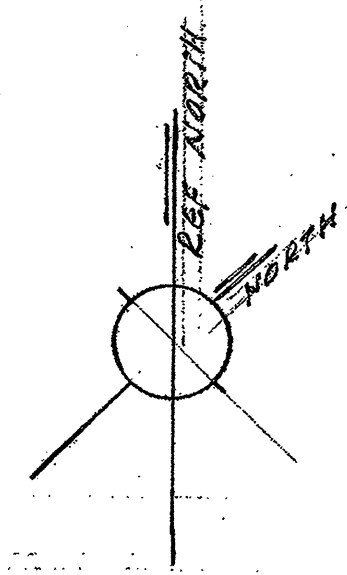


|   |           |
|---|-----------|
| MERCANTILE CENTER BUILDING<br>ADDITIONS & REHABILITATION<br>THIRD & FIFTH STREETS, SAN FRANCISCO, CA |           |
| T/W ASSOCIATES<br>370 - FOURTH STREET, SAN FRANCISCO, CA                                             | 4-16-79 2 |
| WONG<br>CIVIL & STRUCTURAL ENGINEERS<br>410 FOURTH ST. SAN FRANCISCO, CA 94103                       |           |








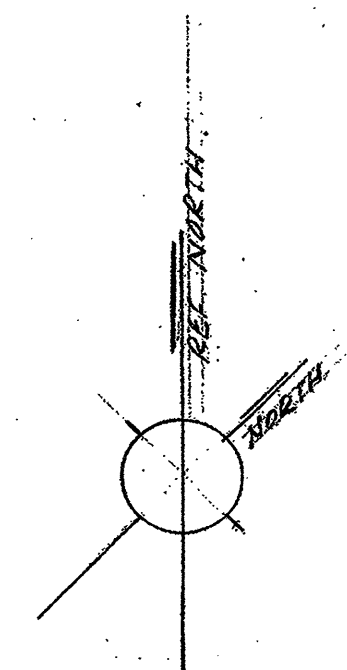




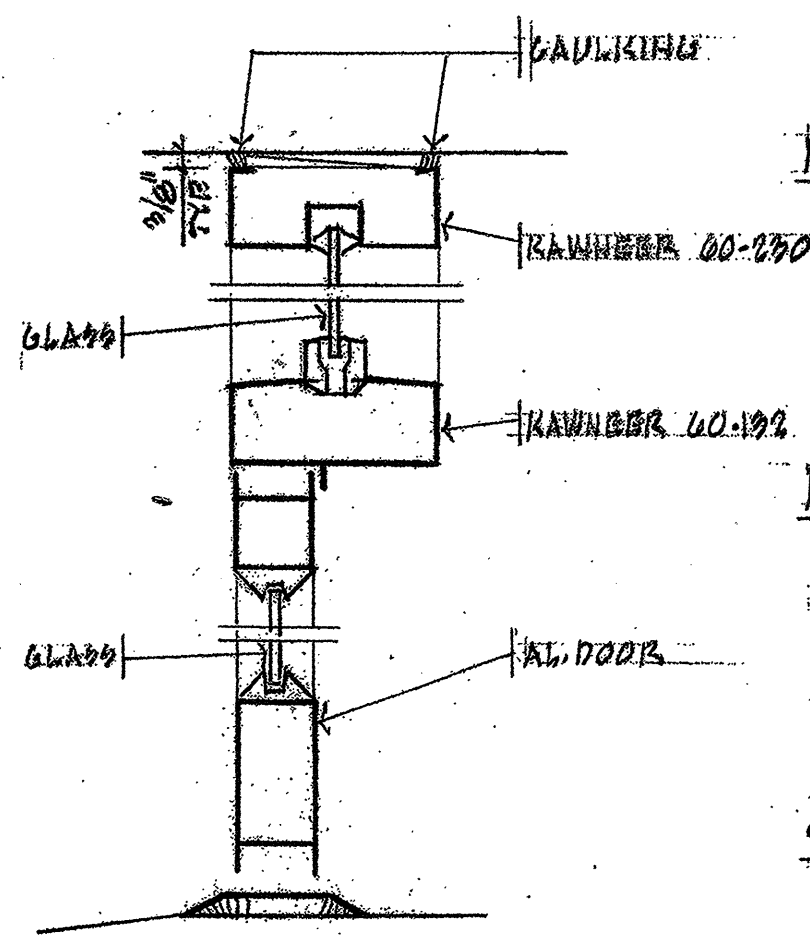


HEAD 15

HEAD 16

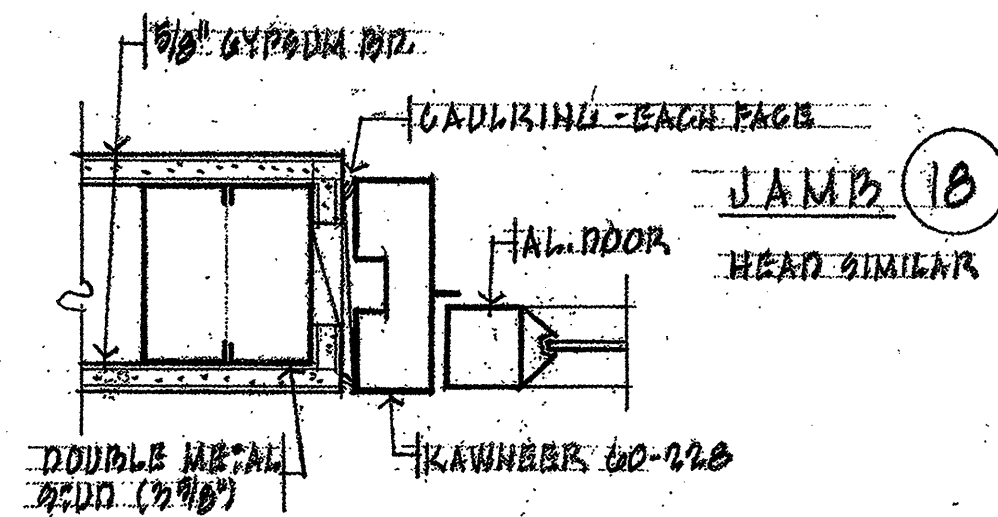


JAMB 18

SILL 17

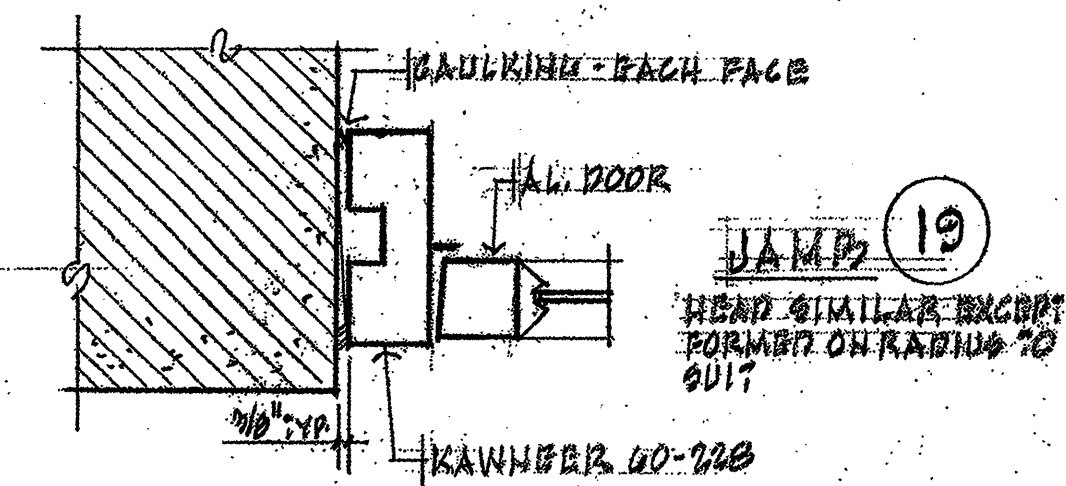


JAMB 19

INTER. MULL 20

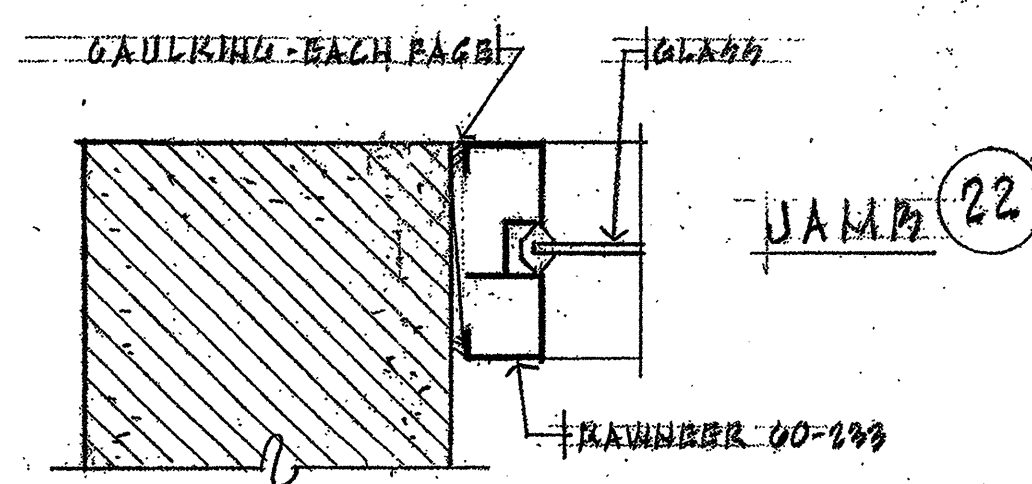


JAMB 22


SILL 21

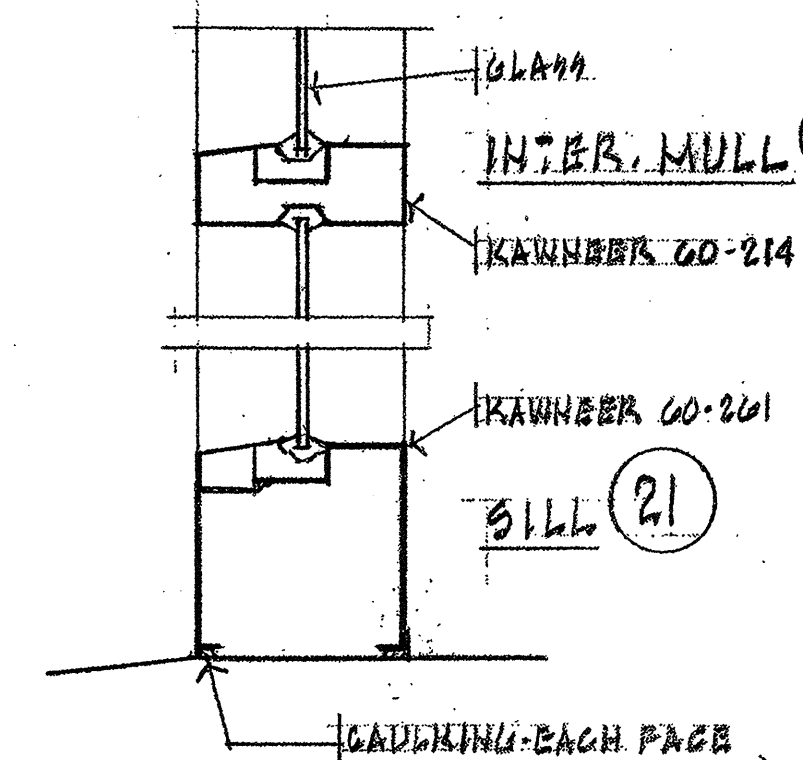

JAMB 23

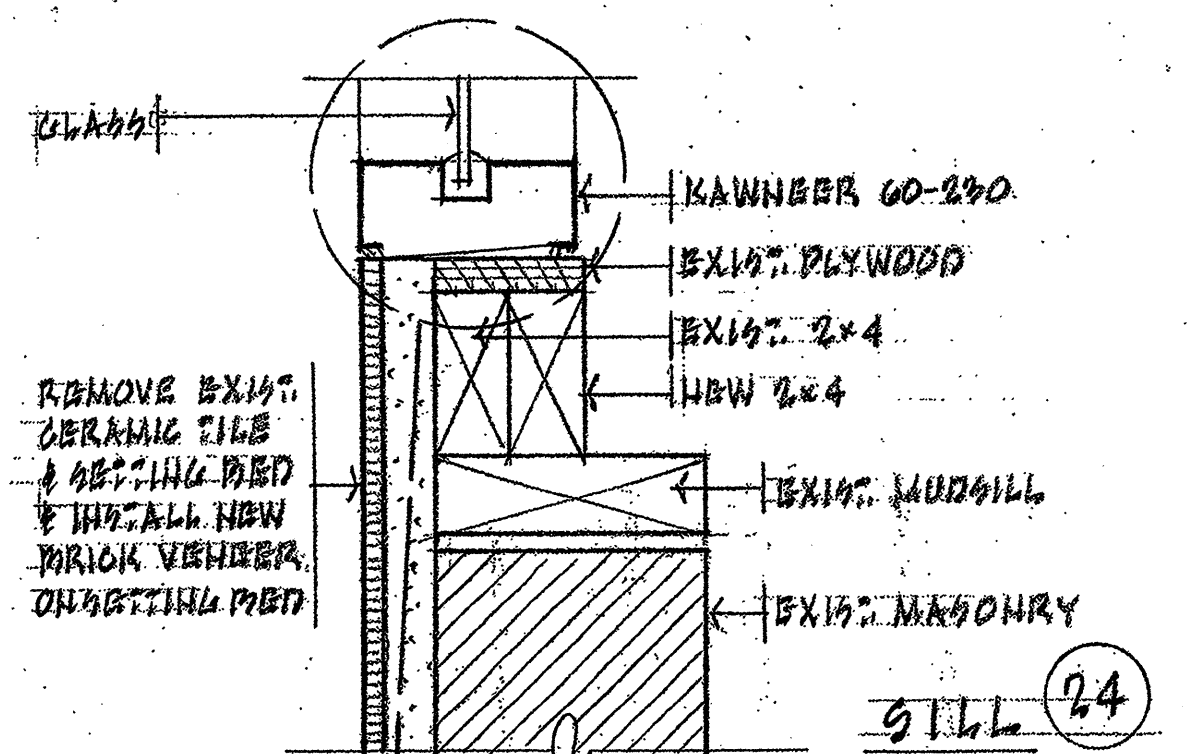


SILL 24

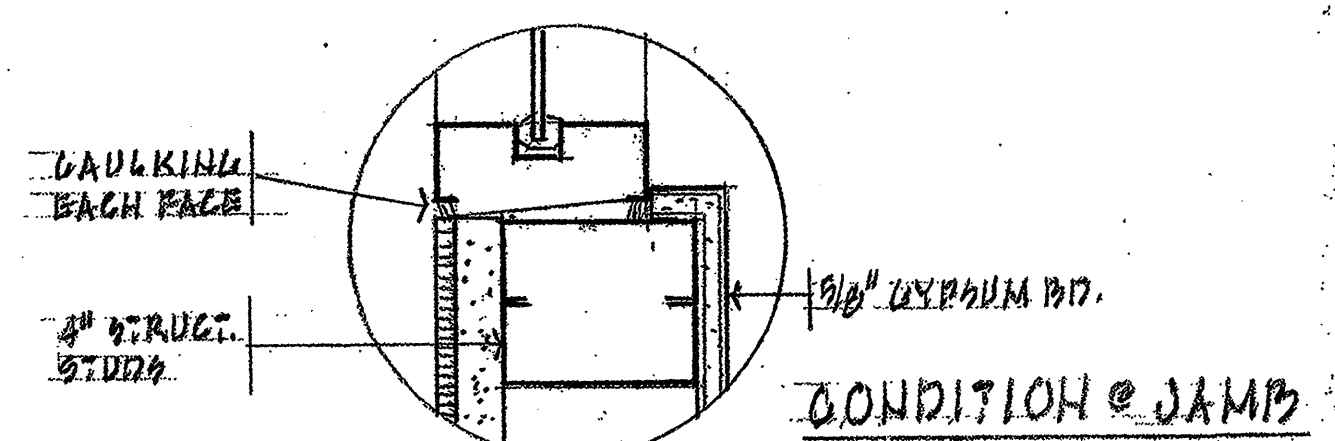

CONDITION @ JAMB

STOREFRONT DETAILS 2"=1'-0"

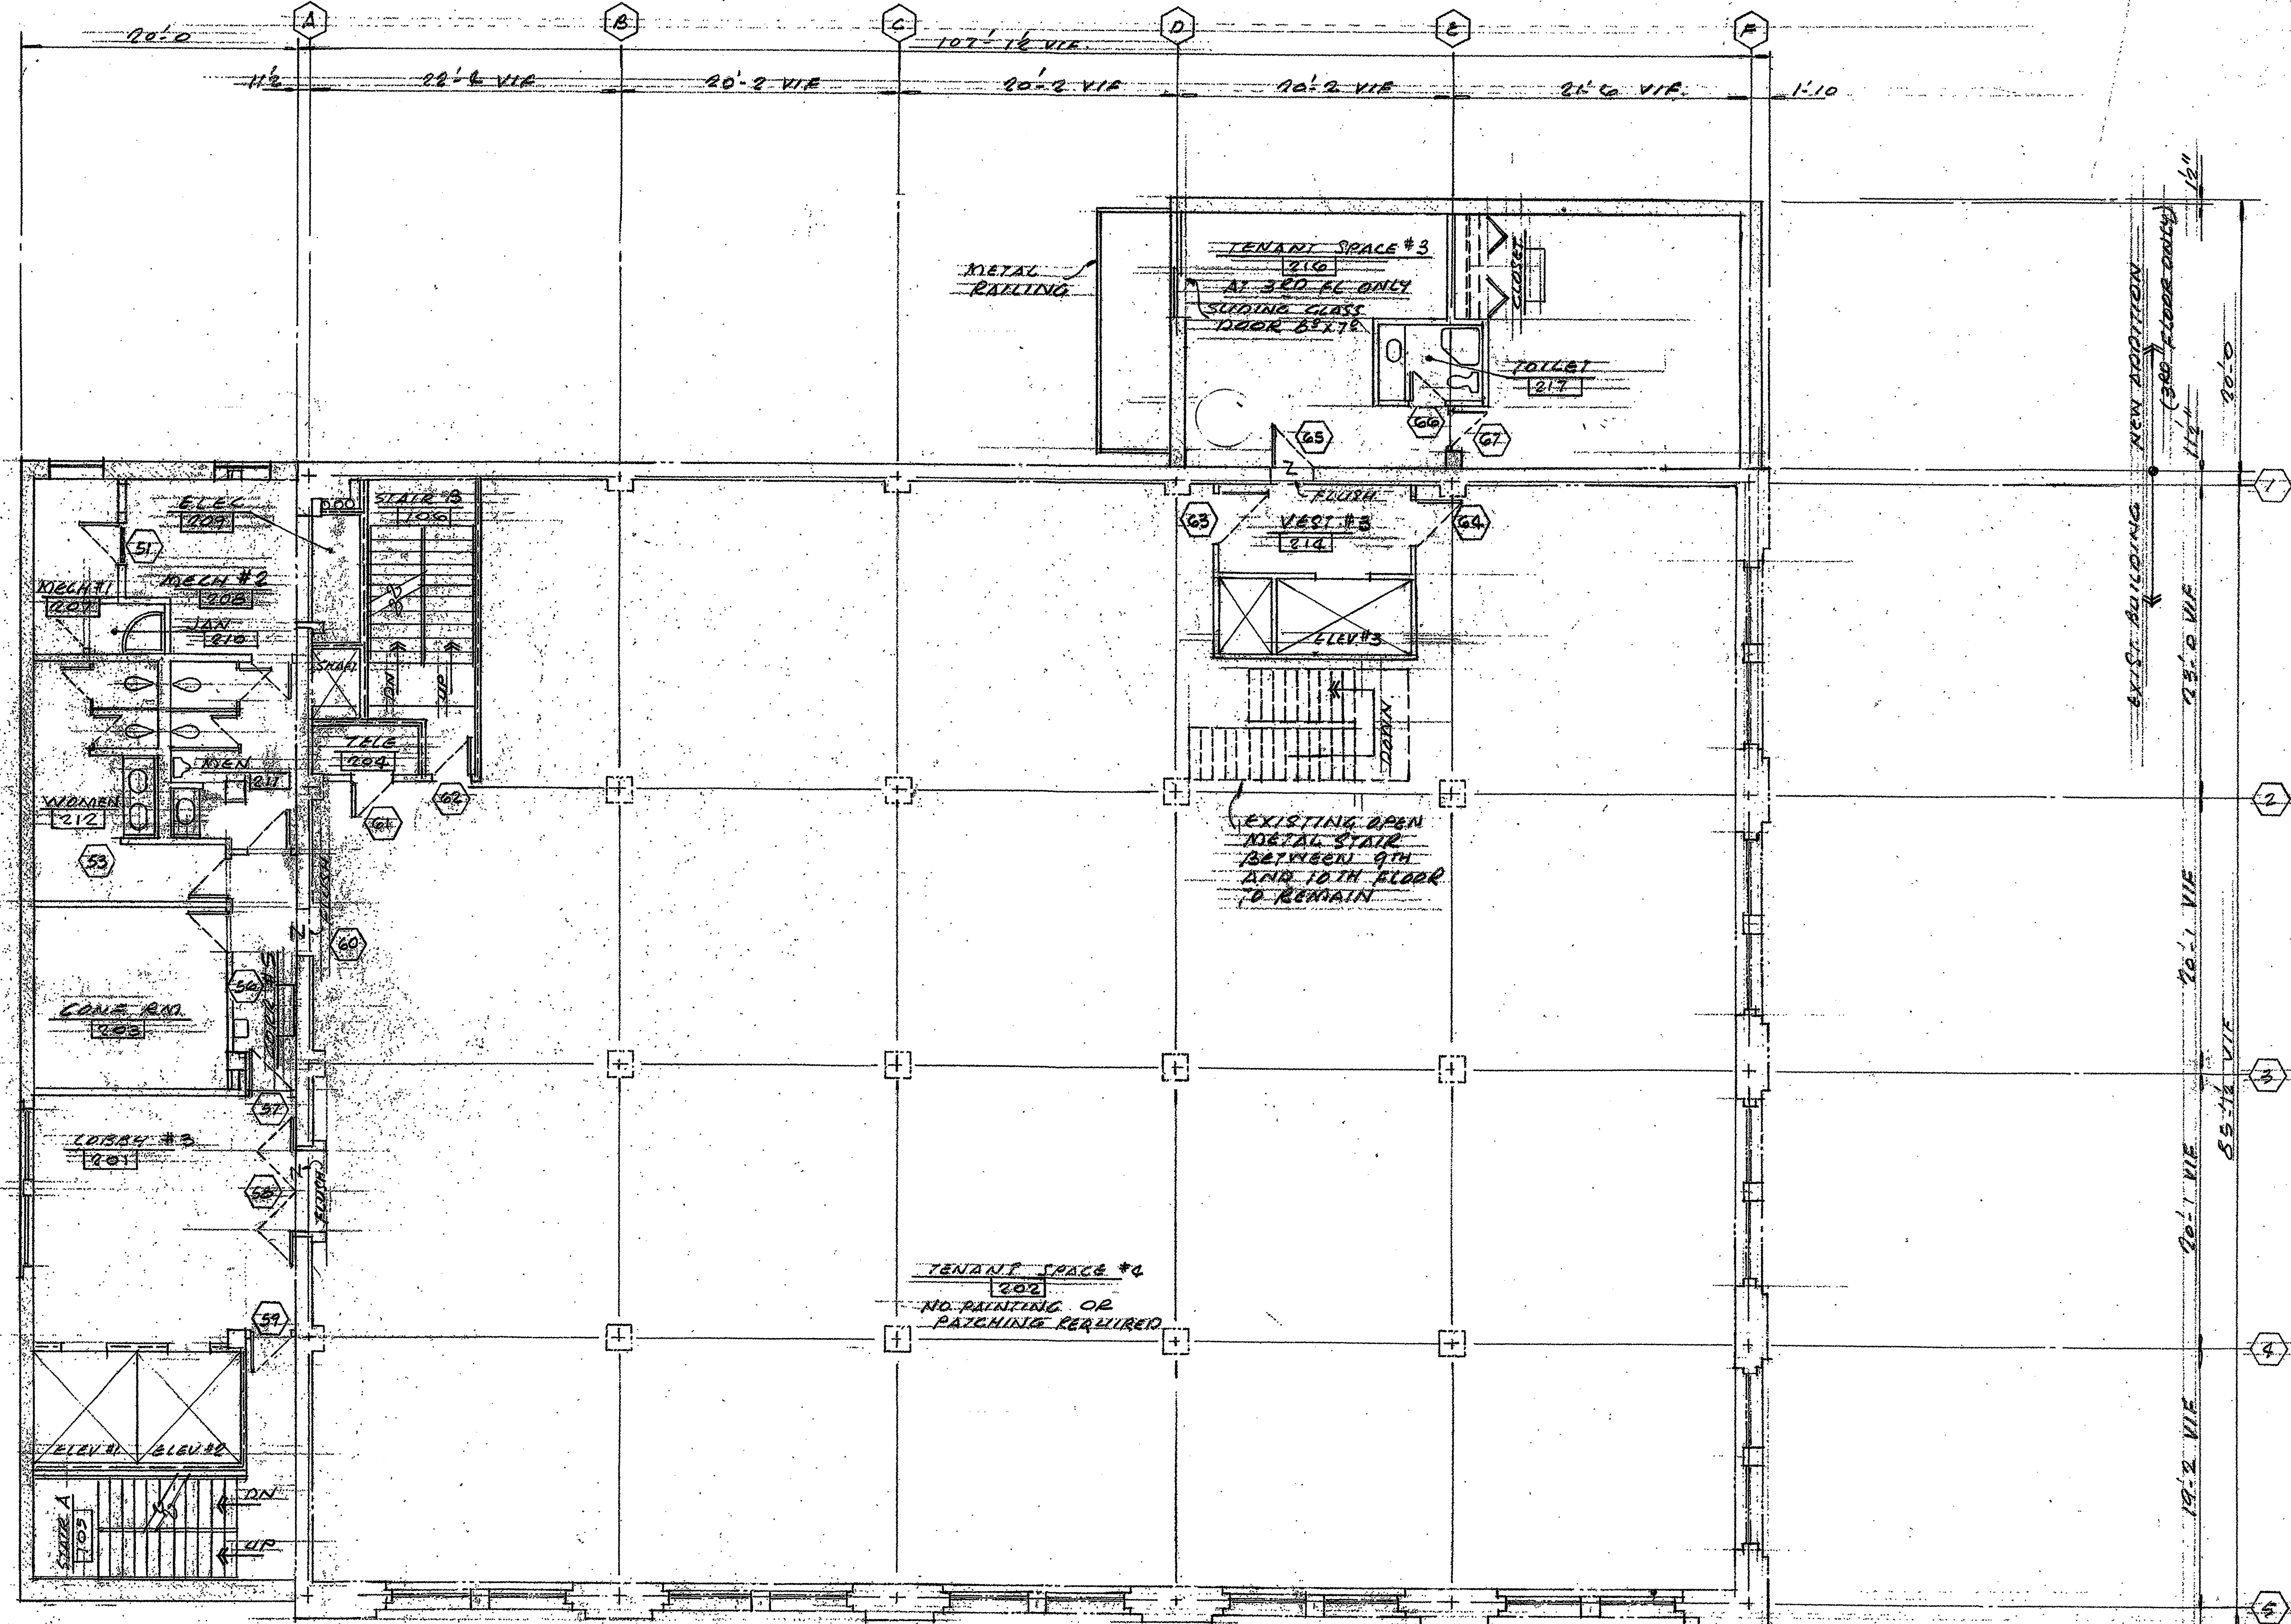

NEW ADDITION - EXISTING BUILDING

FLOOR ELEVATIONS (VIE)


|             |      |
|-------------|------|
| 10 TH FLOOR | +136 |
| 9 TH FLOOR  | +122 |
| 8 TH FLOOR  | +109 |
| 7 TH FLOOR  | +96  |
| 6 TH FLOOR  | +83  |
| 5 TH FLOOR  | +70  |
| 4 TH FLOOR  | +57  |
| 3 RD FLOOR  | +44  |

NOTE: SEE SHEET 10 FOR 1/4" SCALE PLAN AND WALL & PARTITION LEGEND

TYPICAL FLOOR PLAN (THIRD THRU TENTH) 60'-0" x 11'-0"

|                                          |         |
|------------------------------------------|---------|
| MERCANTILE CENTER BUILDING               |         |
| ADDITIONS & REHABILITATION               |         |
| 390 - FOURTH STREET, SAN FRANCISCO, CA   |         |
| DATE                                     | 9/31/78 |
| 5                                        |         |
| T/W ASSOCIATES                           |         |
| 390 - FOURTH STREET, SAN FRANCISCO, CA   |         |
| CIVIL & STRUCTURAL ENGINEER              |         |
| 390 FOURTH ST. SAN FRANCISCO, CAL. 94107 |         |



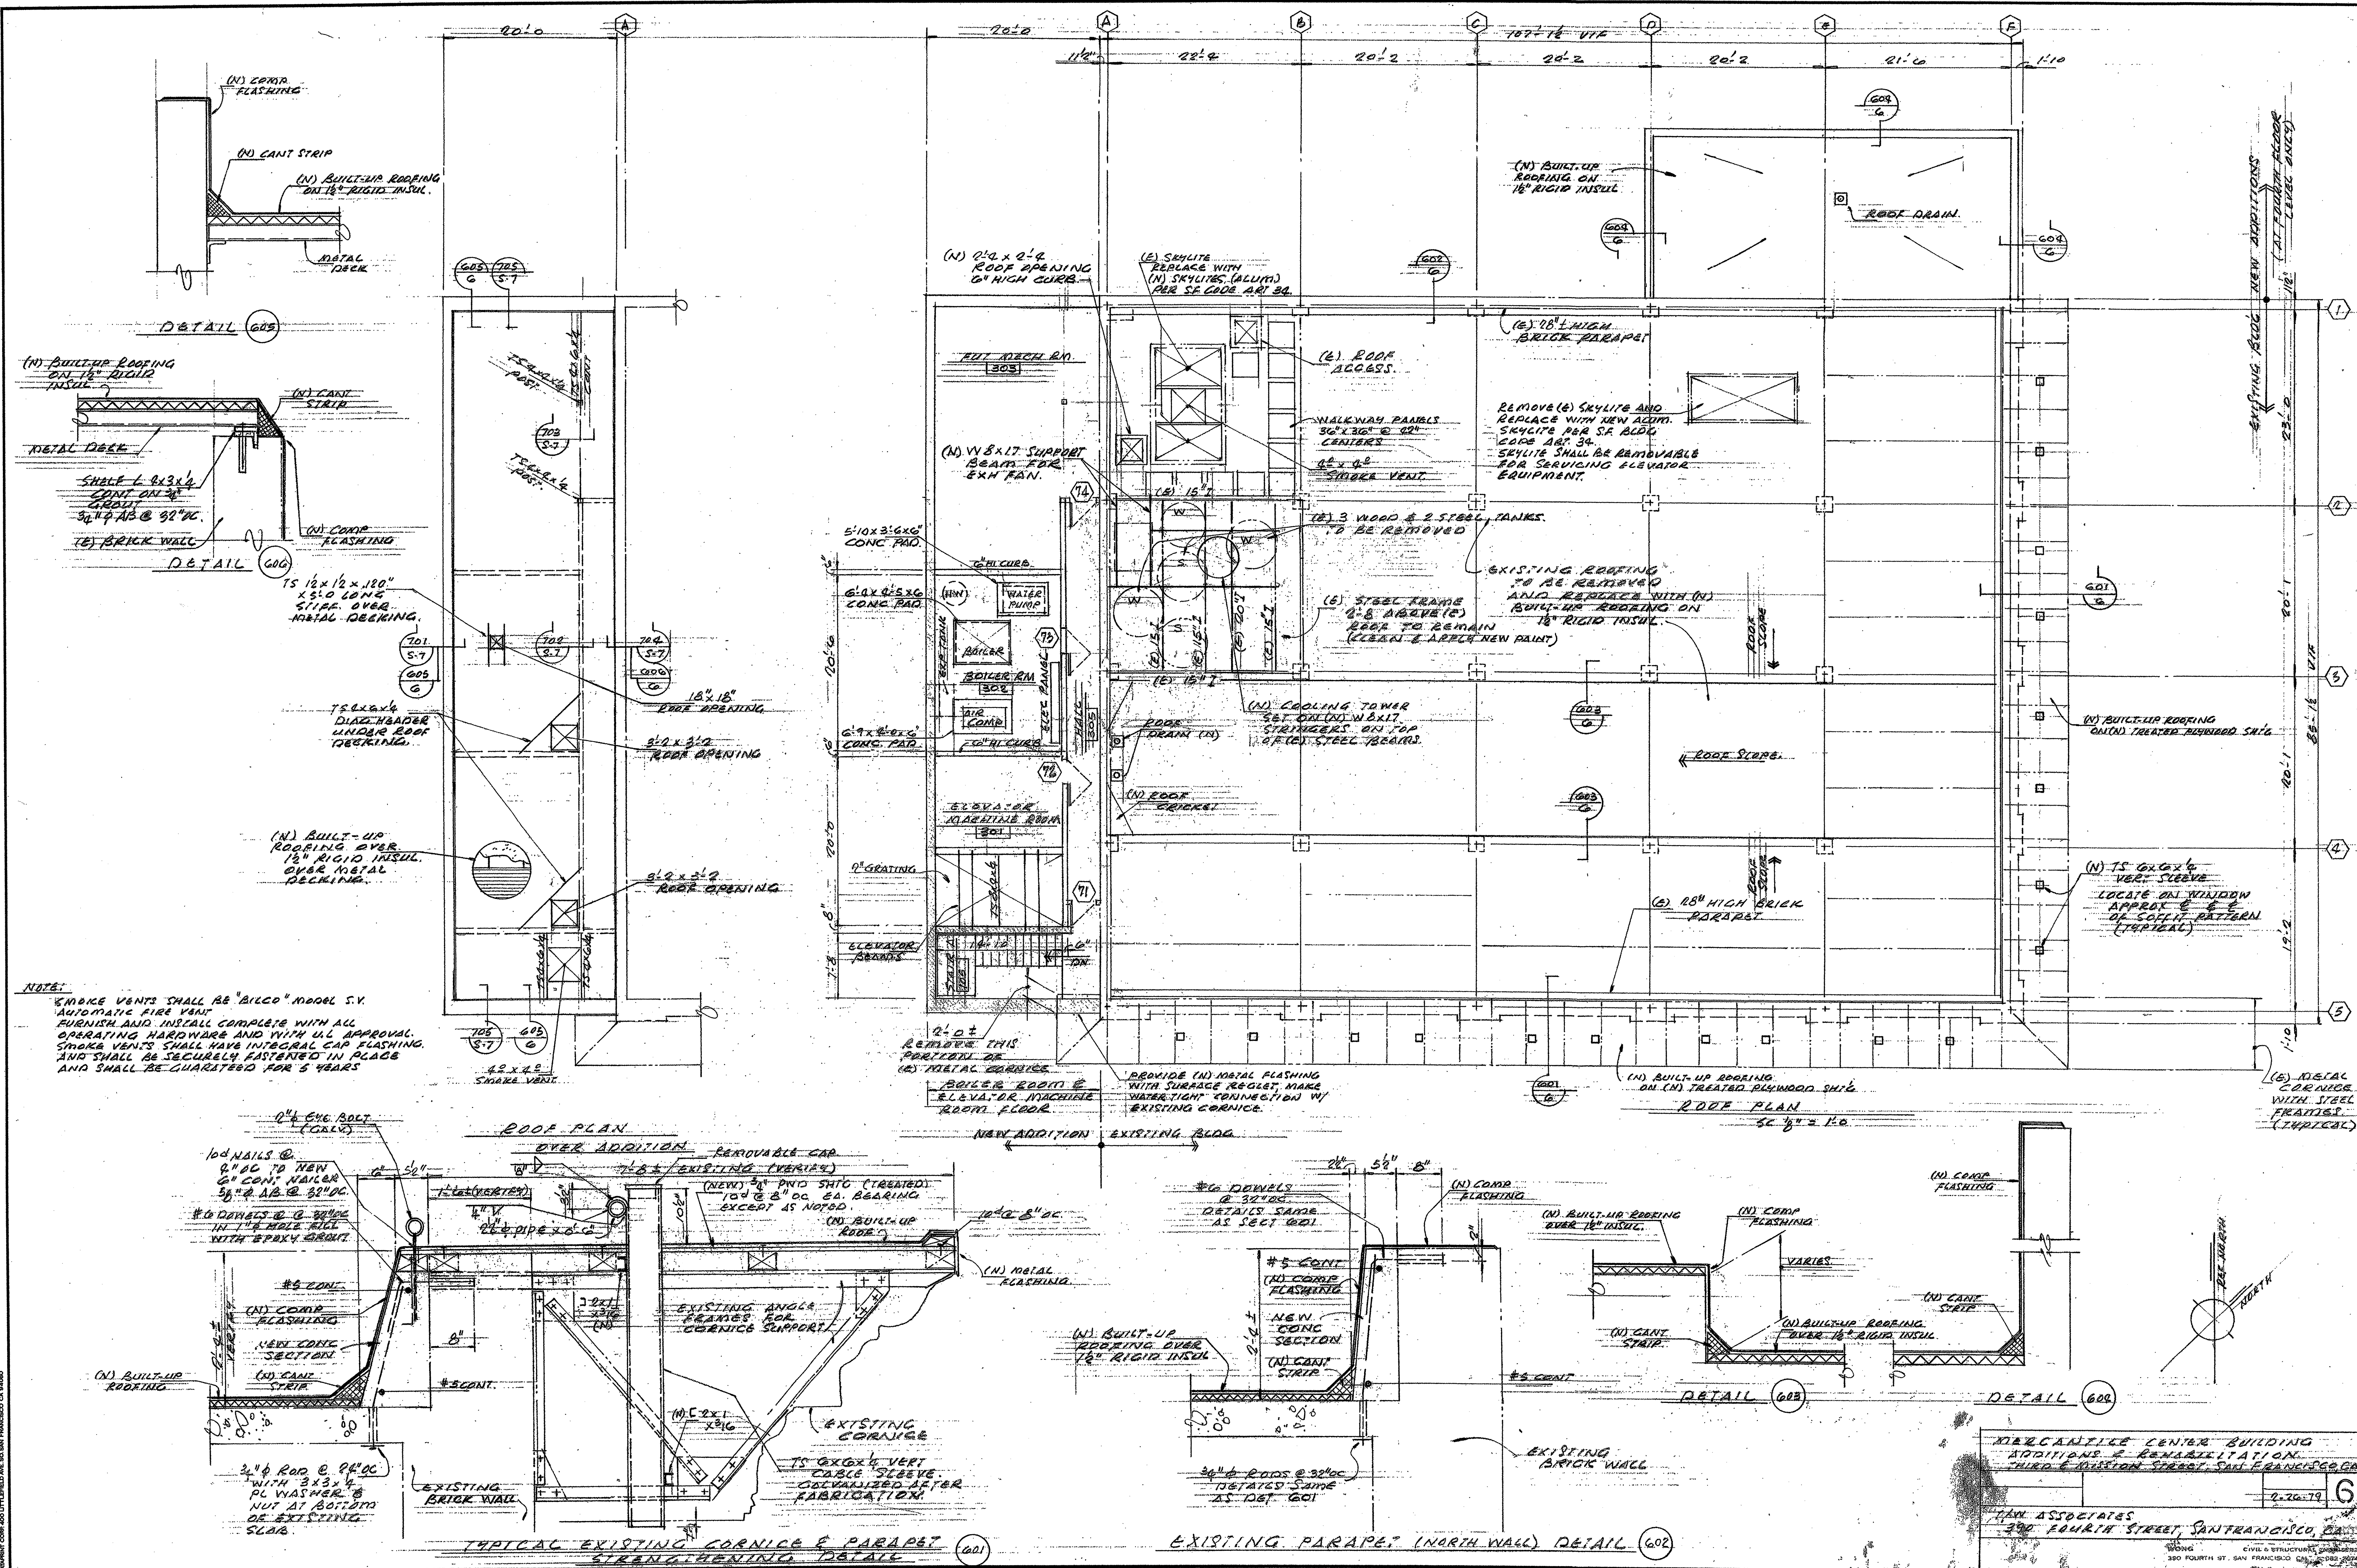















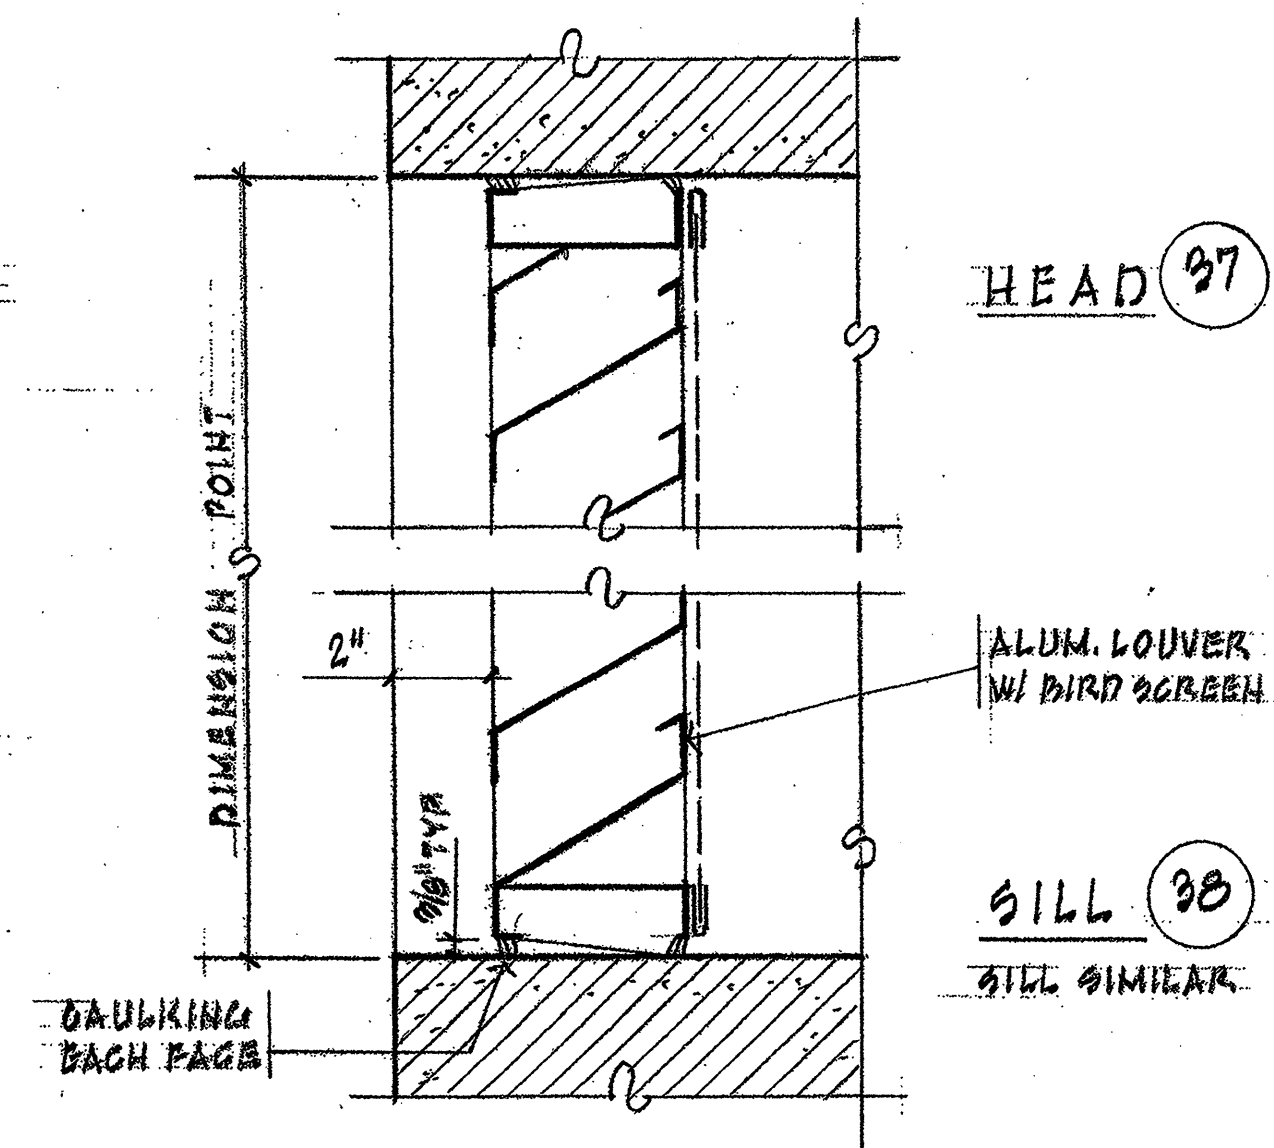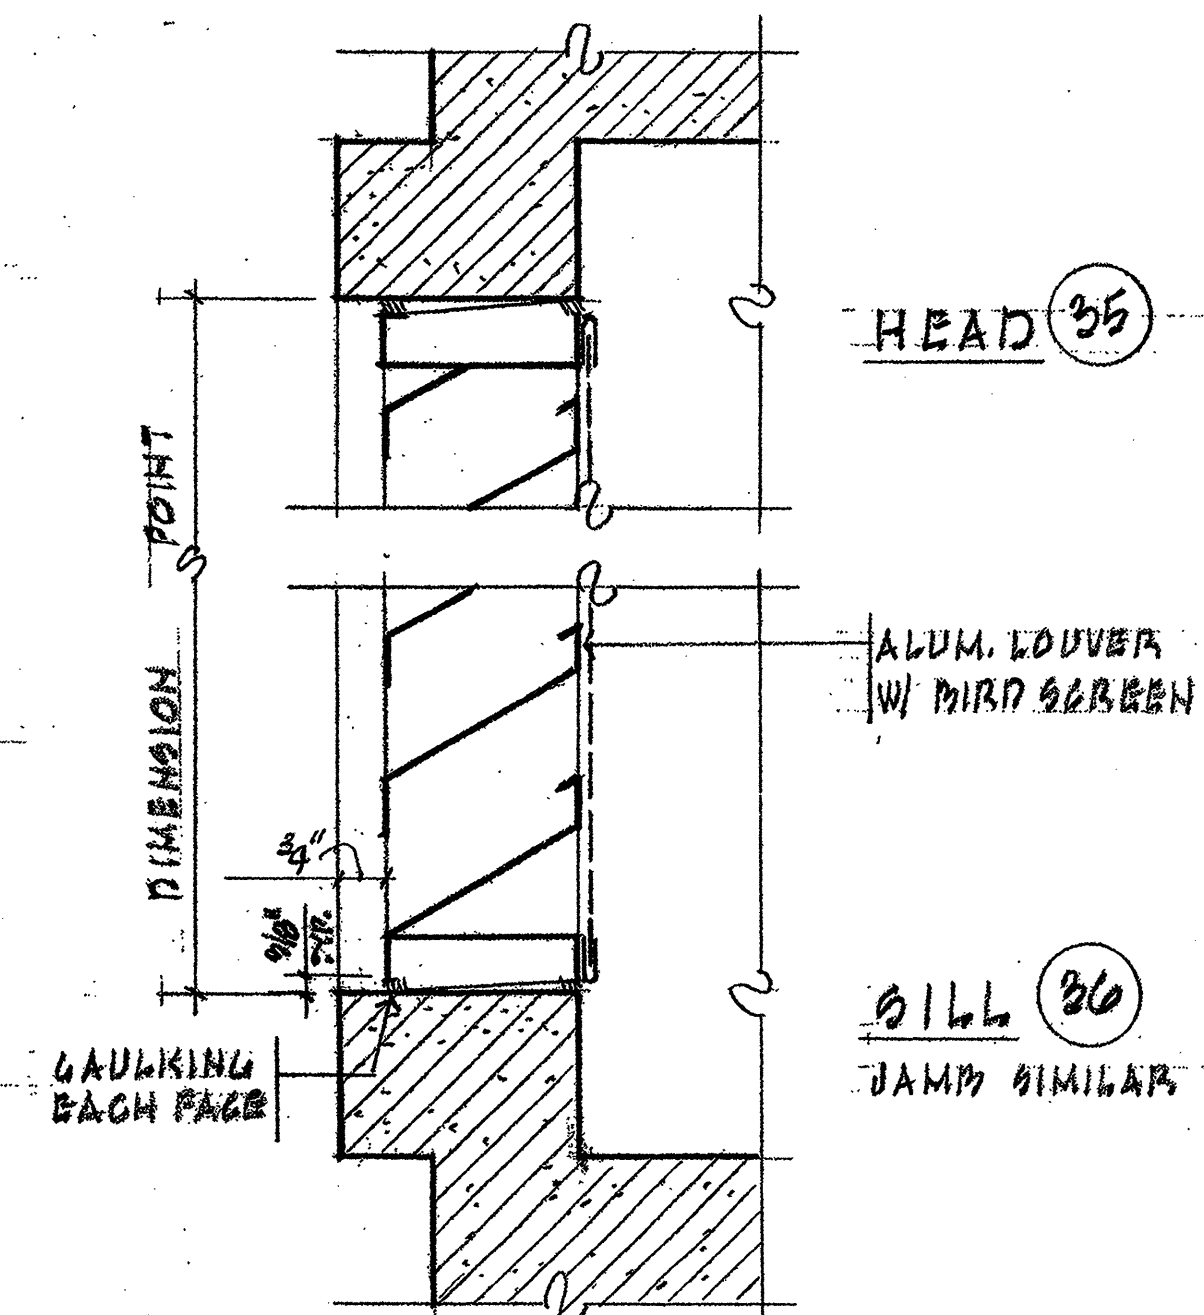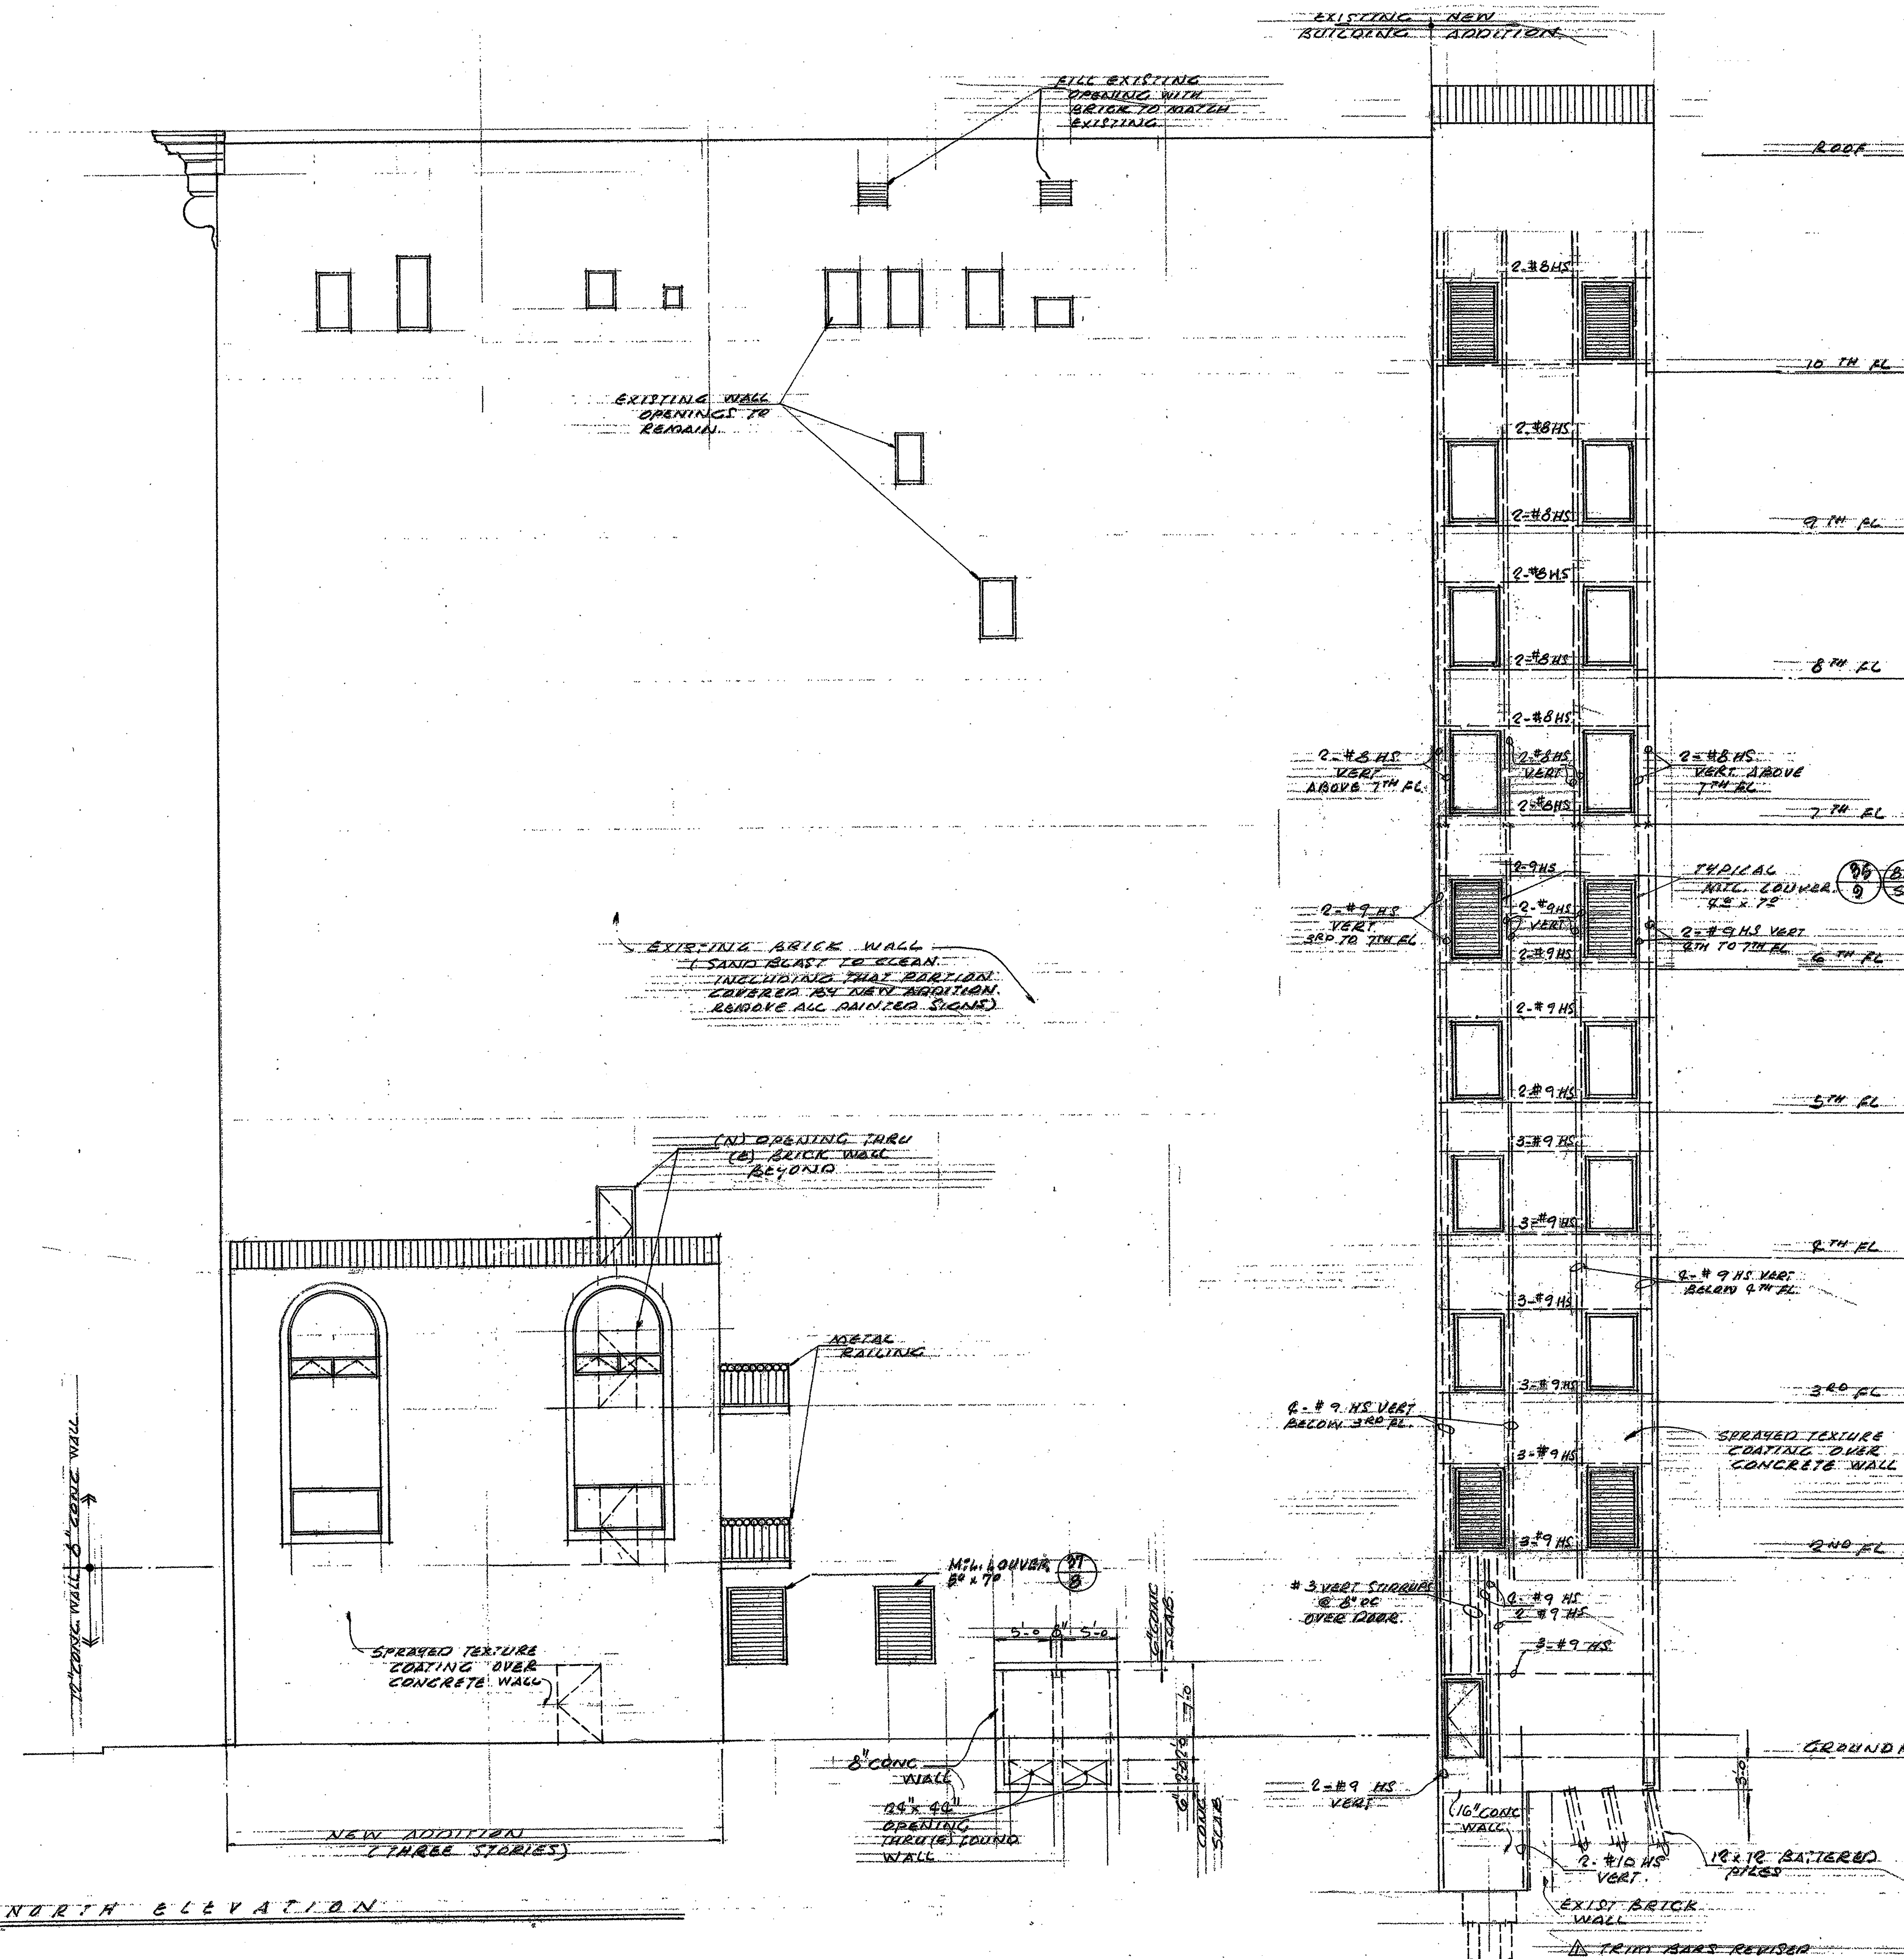

|   |   |
|---|---|
| <p>           TRIM BARS REVISED<br/>           5-28-79<br/>           MERCANTILE CENTER BUILDING<br/>           ADD'L 1, 2, 3 &amp; 4 REPAIRS<br/>           390 - FOURTH STREET, SAN FRANCISCO, CA         </p> | <p>           5-28-79<br/>           5/31/78<br/>           9         </p>                                                              |
| <p>           T/W ASSOCIATES<br/>           390 - FOURTH STREET, SAN FRANCISCO, CA         </p>   | <p>           WONG<br/>           CIVIL &amp; STRUCTURAL ENGINEER<br/>           390 FOURTH ST., SAN FRANCISCO, CAL. 94107         </p> |



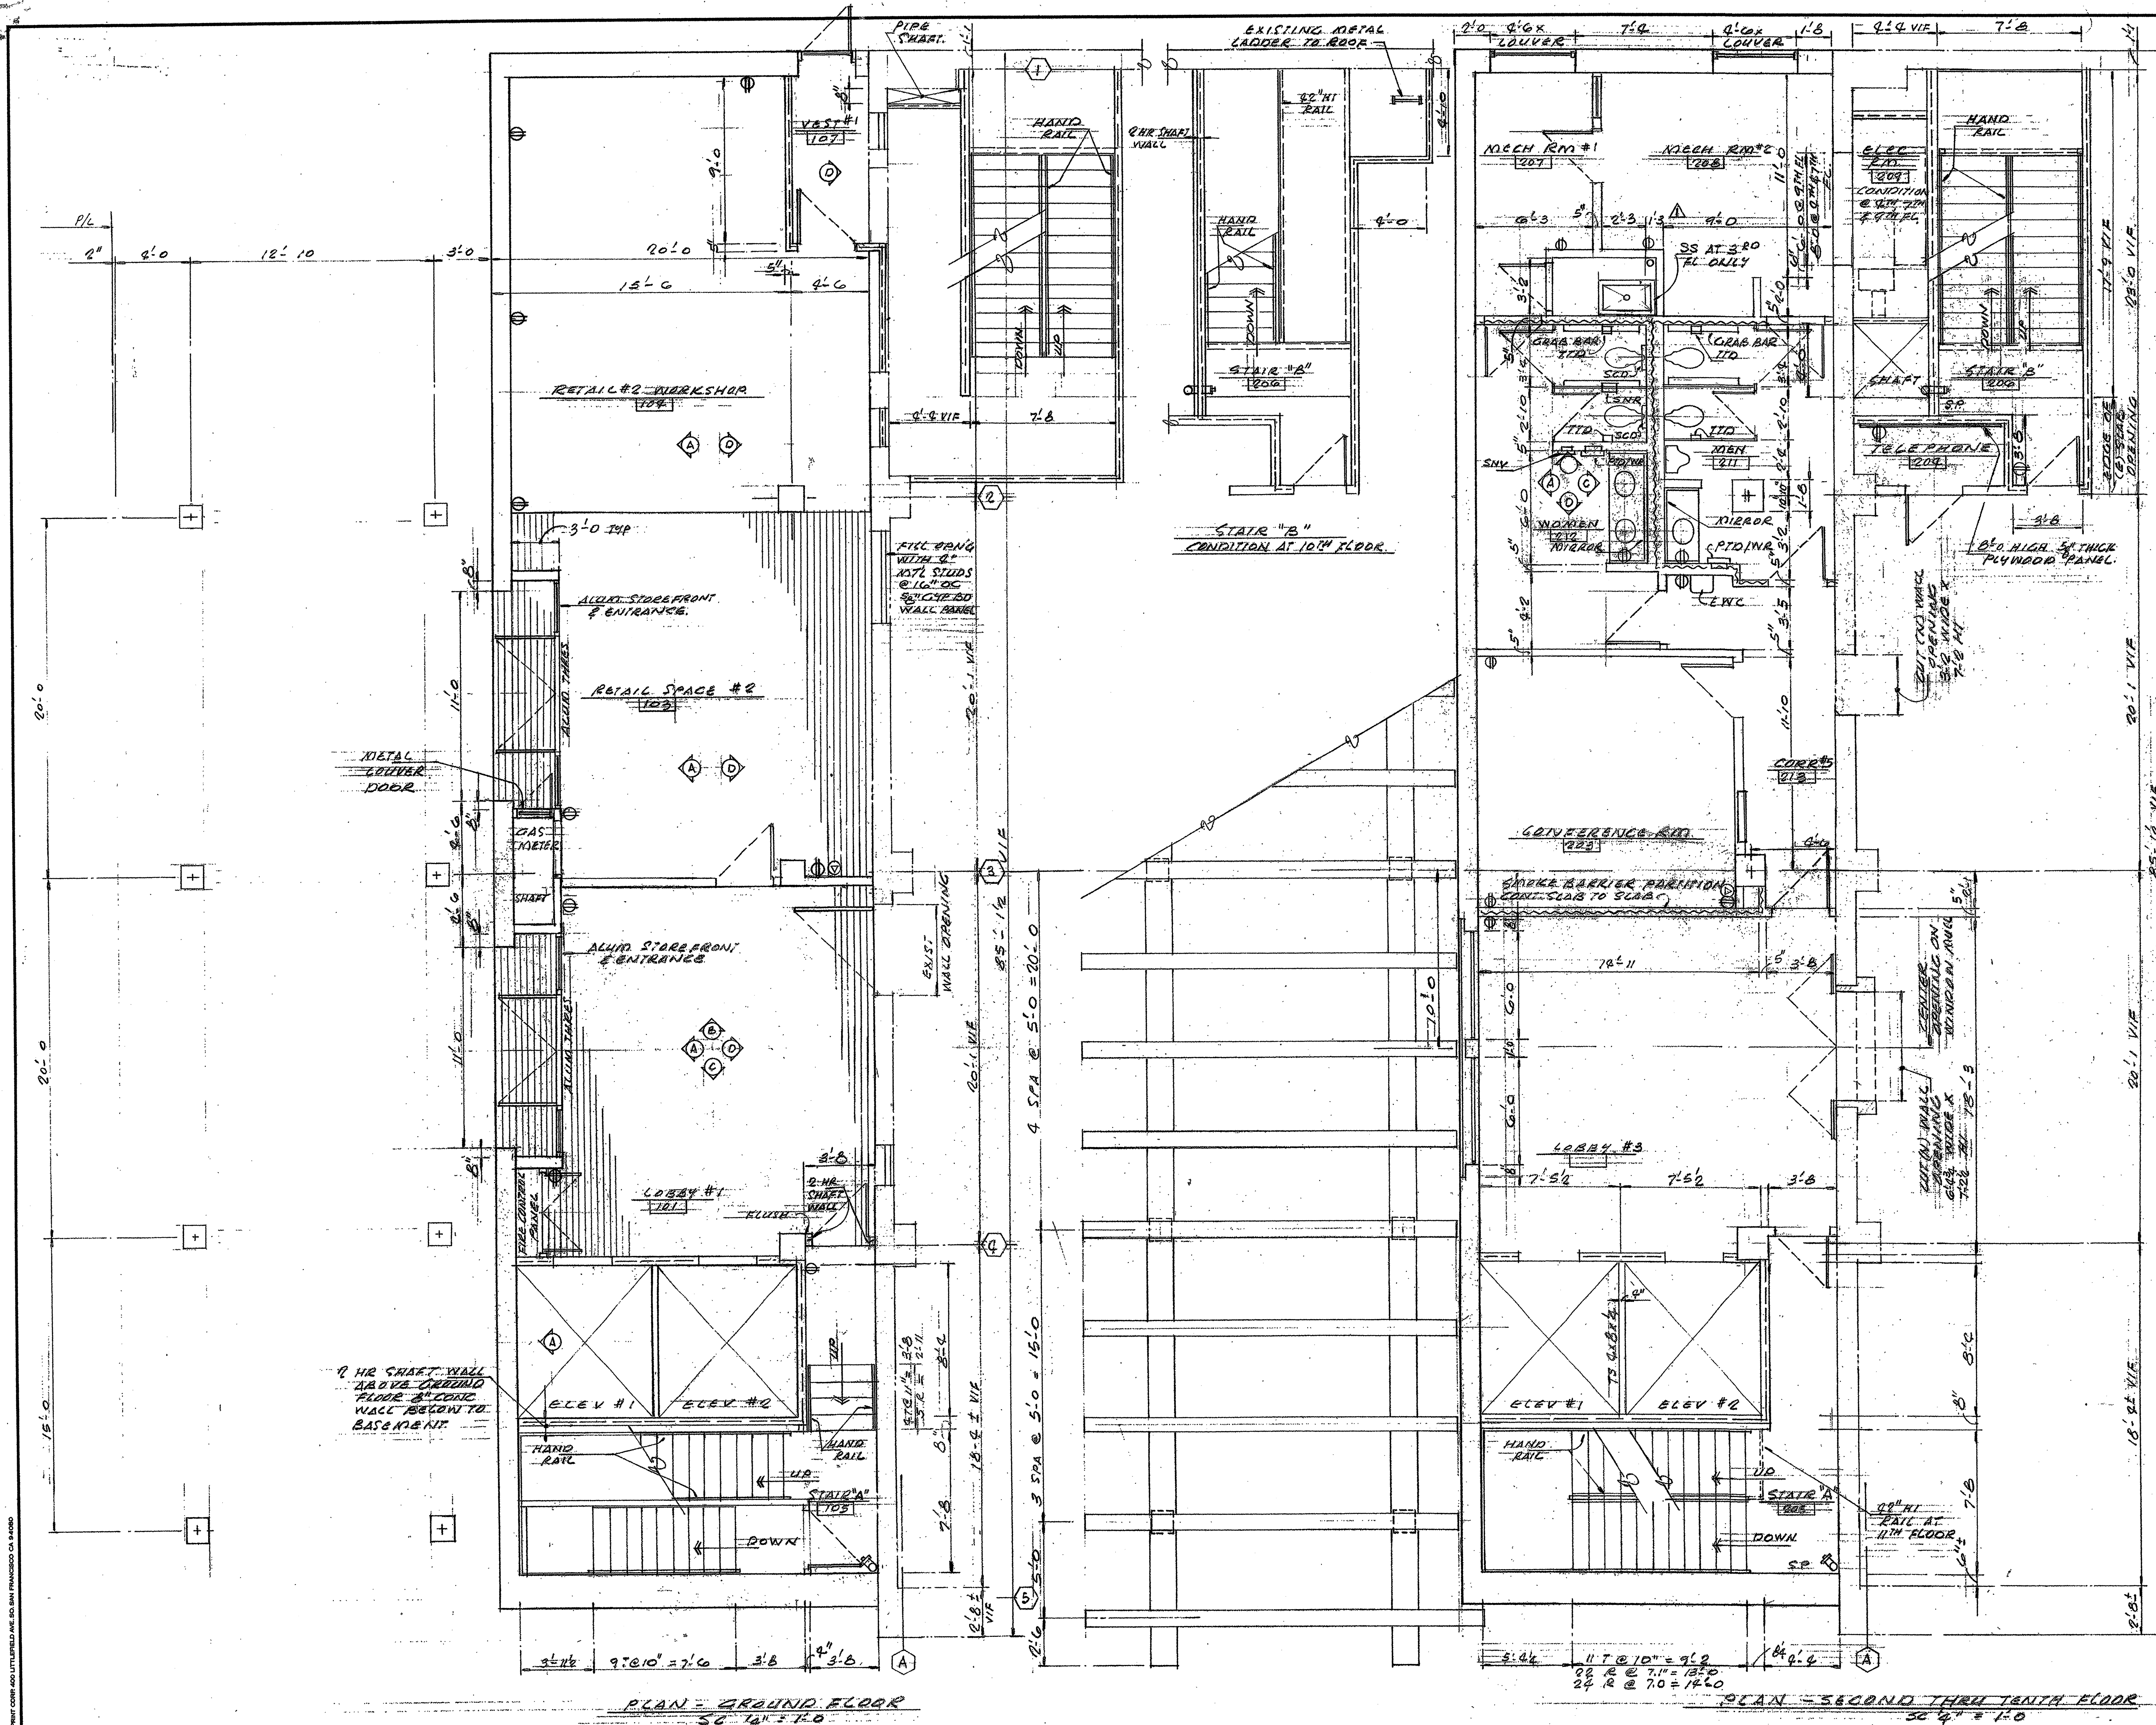

- LEGEND**
- NEW MASONRY WALL
  - EXISTING MASONRY WALL
  - NEW 3/4" METAL STUD PARTITION UNLESS OTHERWISE NOTED
  - NEW 2 HOUR UL TNC RATED SHIRT WALL CONTINUOUS SHAB TO SHAB
  - NEW CONCRETE WALL
  - NEW SOUND INSULATED PARTITIONS
  - INTERIOR ELEVATION KEY SEE SHEET 18 & 15
- NOTE:**  
ALL 3/4" METAL STUD PARTITIONS AND FINISH CONTINUOUS SHAB TO SHAB EXCEPT WHERE SUSPENDED GYPSUM BOARD CEILING OCCUR ON BOTH SIDES. AT THIS CONDITION METAL STUDS AND FINISH STOPS AT CEILING.
- TOILET ROOM ACCESSORIES**
- RTD/WR - COMBINATION PAPER TOWEL DISPENSER & WASTE RECEPTACLE
  - TTD - TOILET TISSUE DISPENSER
  - SCD - SEAT COVER DISPENSER
  - SNV - SANITARY NAPKIN VENDOR
  - SND - SANITARY NAPKIN DISPOSAL
  - AT - ASH TRAY




MERCANTILE CENTER BUILDING  
300 FIFTH ST. & REHABILITATION  
THIRD FLOOR, S.F. 400, SAN FRANCISCO, CA

T/W ASSOCIATES  
390 FOURTH STREET, SAN FRANCISCO, CA

2-26-79

10



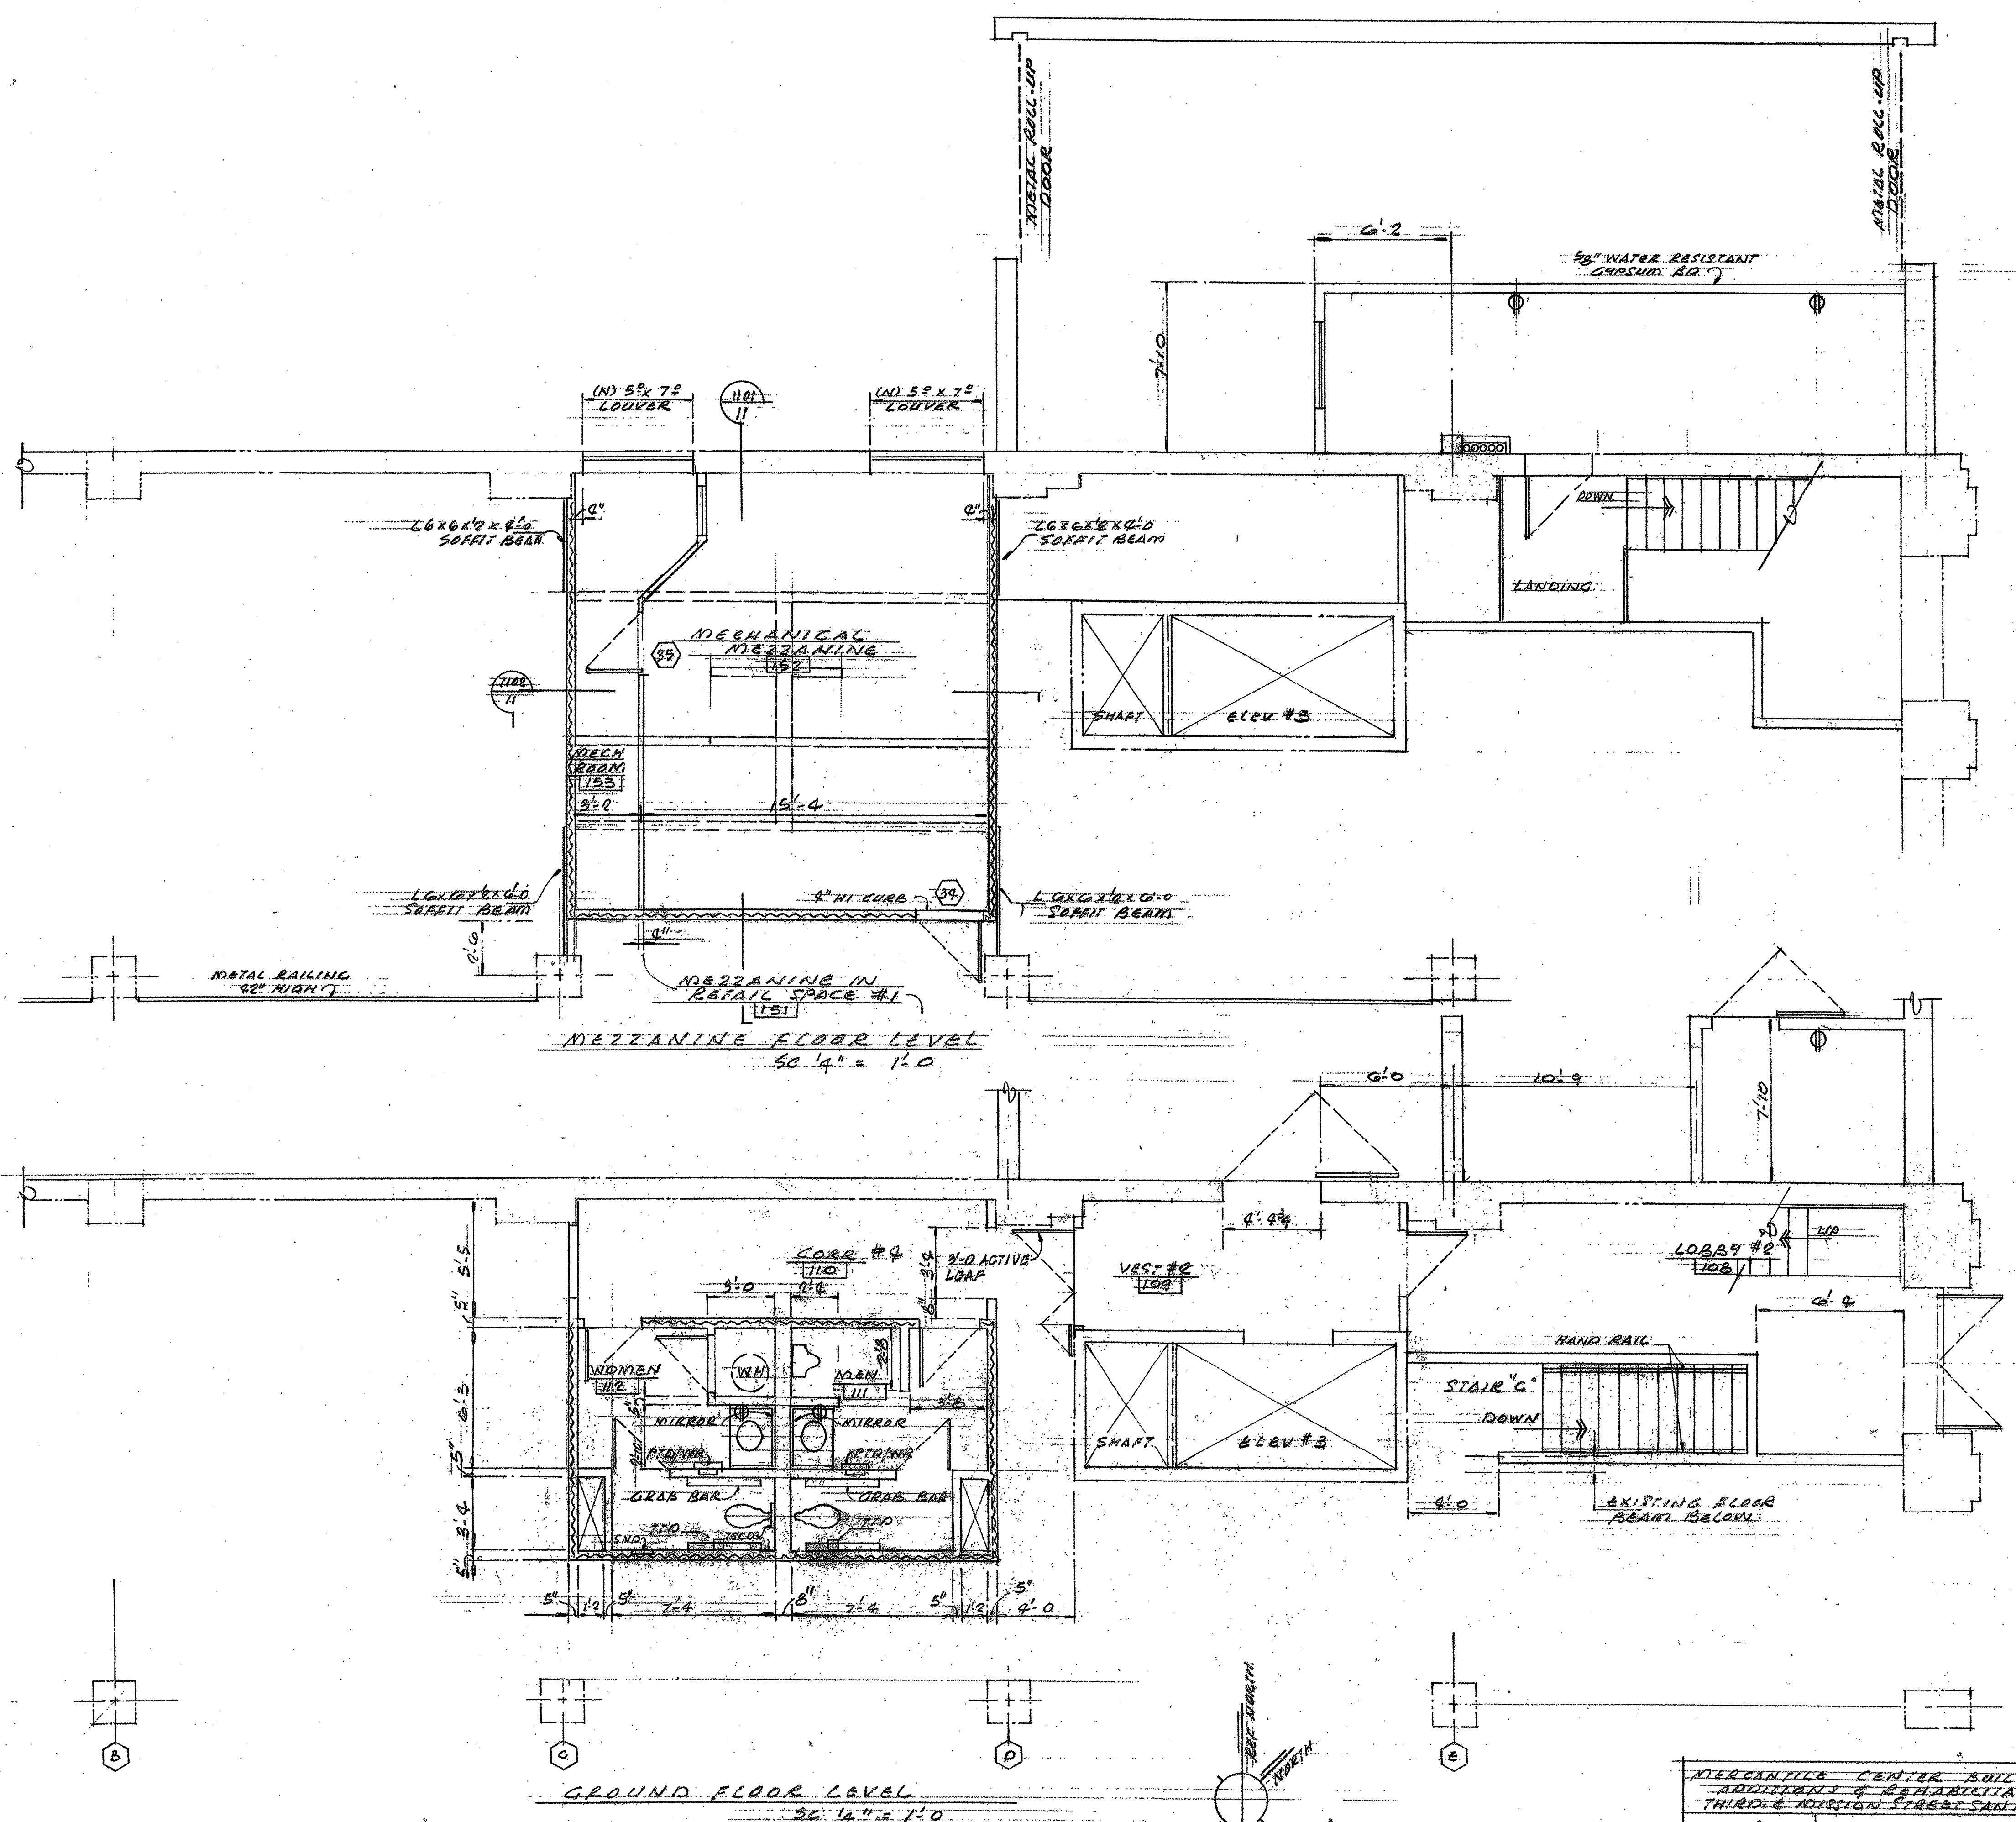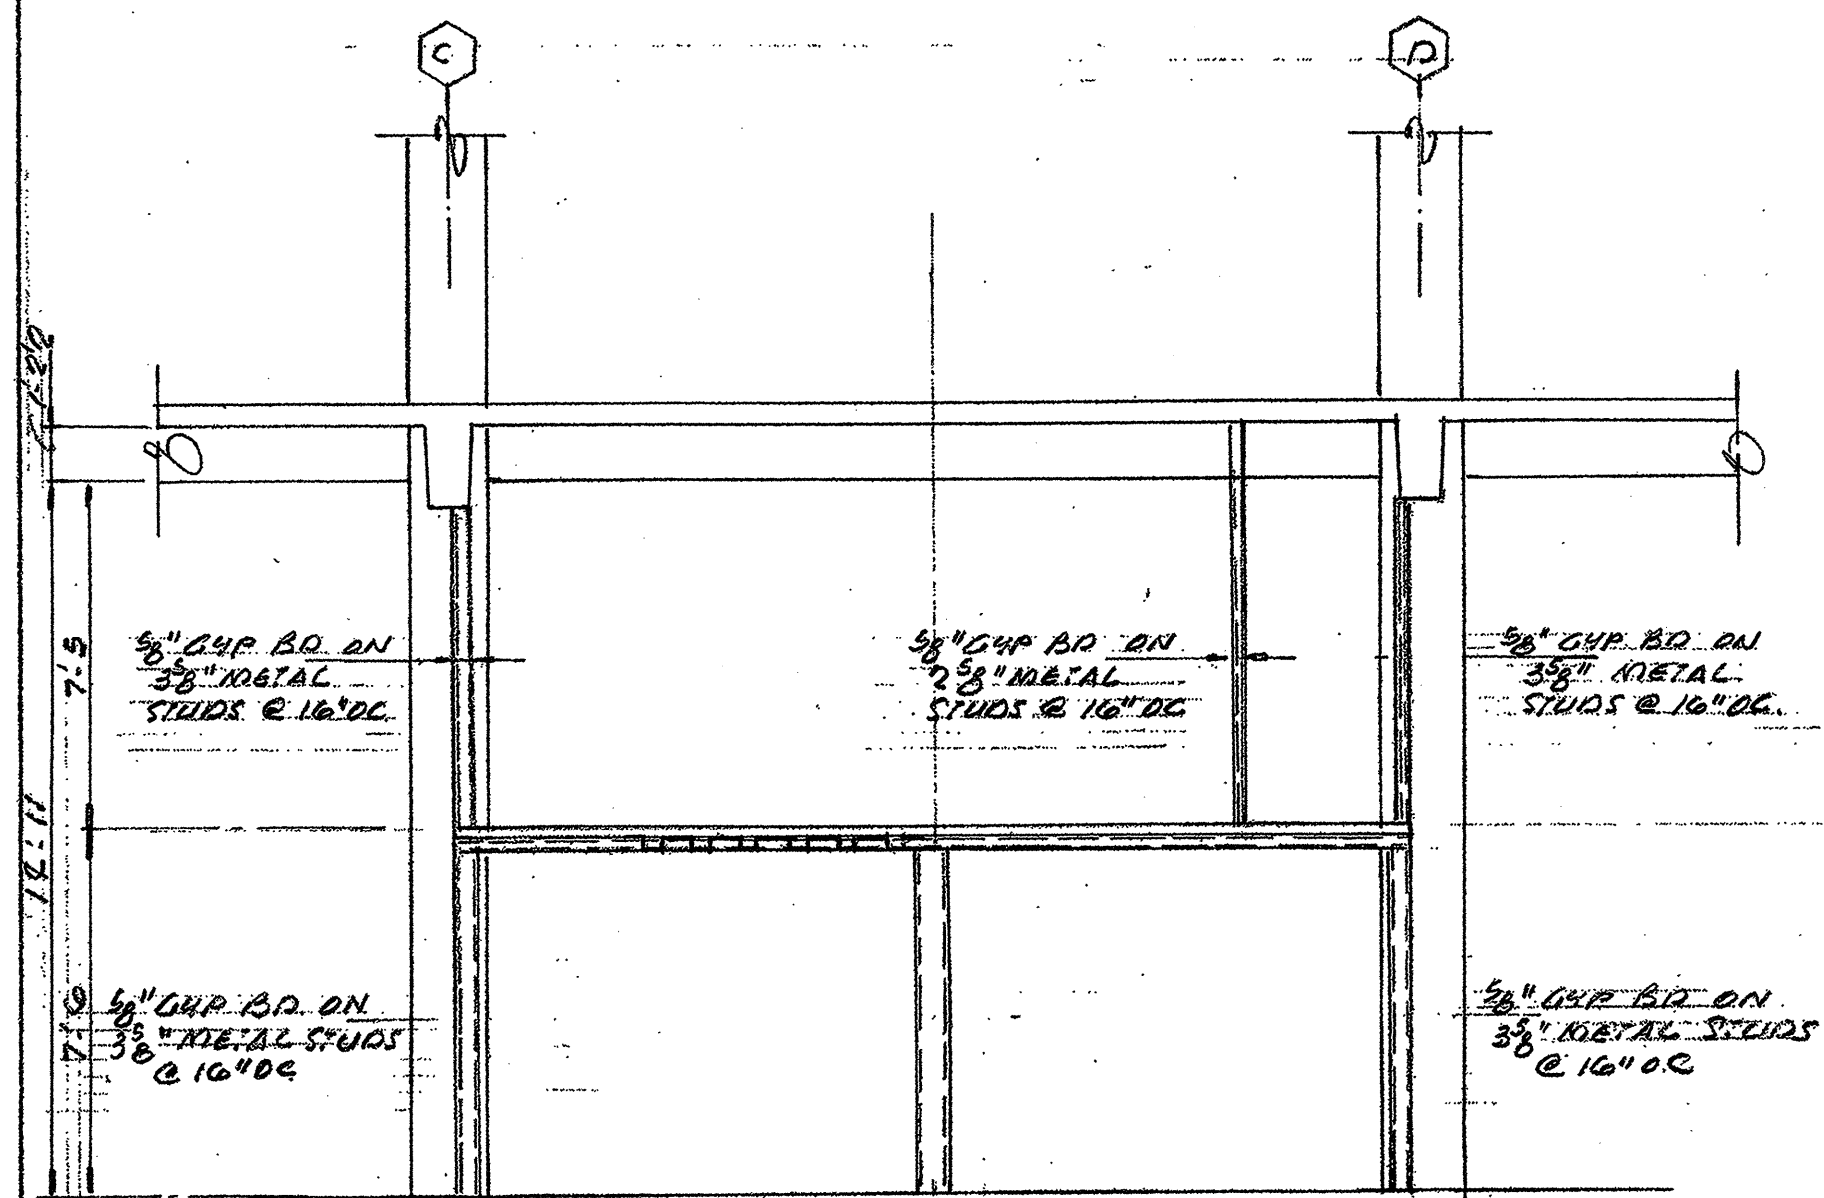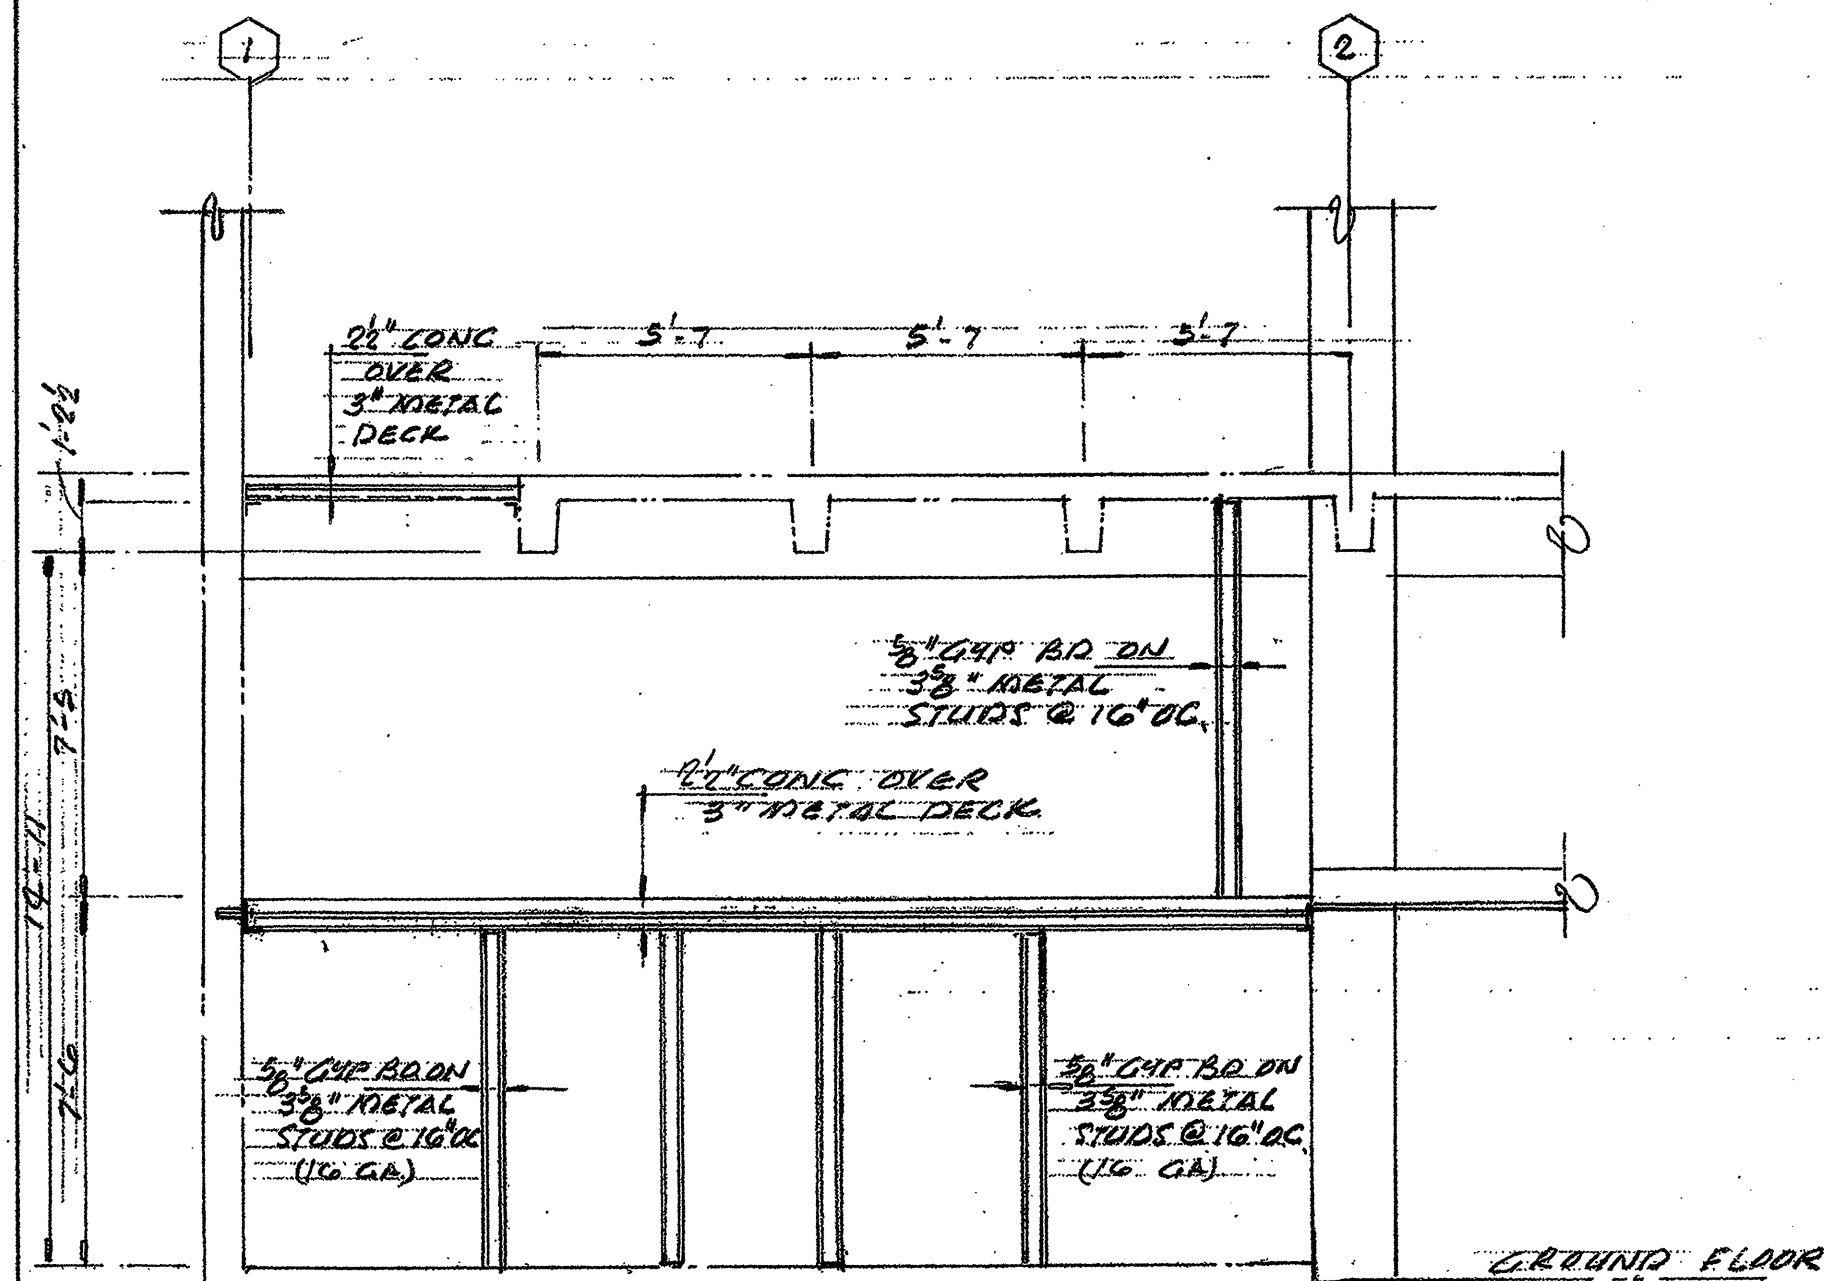

NOTE  
FOR WALL AND PARTITION LEGEND  
SEE SHEET 10

MERCANTILE CENTER BUILDING  
ADDITIONAL & REHABILITATION  
THIRD & MISSION STREET SAN FRANCISCO, CALIF.  
T.W. ASSOCIATES  
390 FOURTH STREET, SAN FRANCISCO, CALIF.  
CIVIL & STRUCTURAL ENGINEERS  
1980 FORTY-NINTH AVENUE, SAN FRANCISCO, CALIF. 94114



